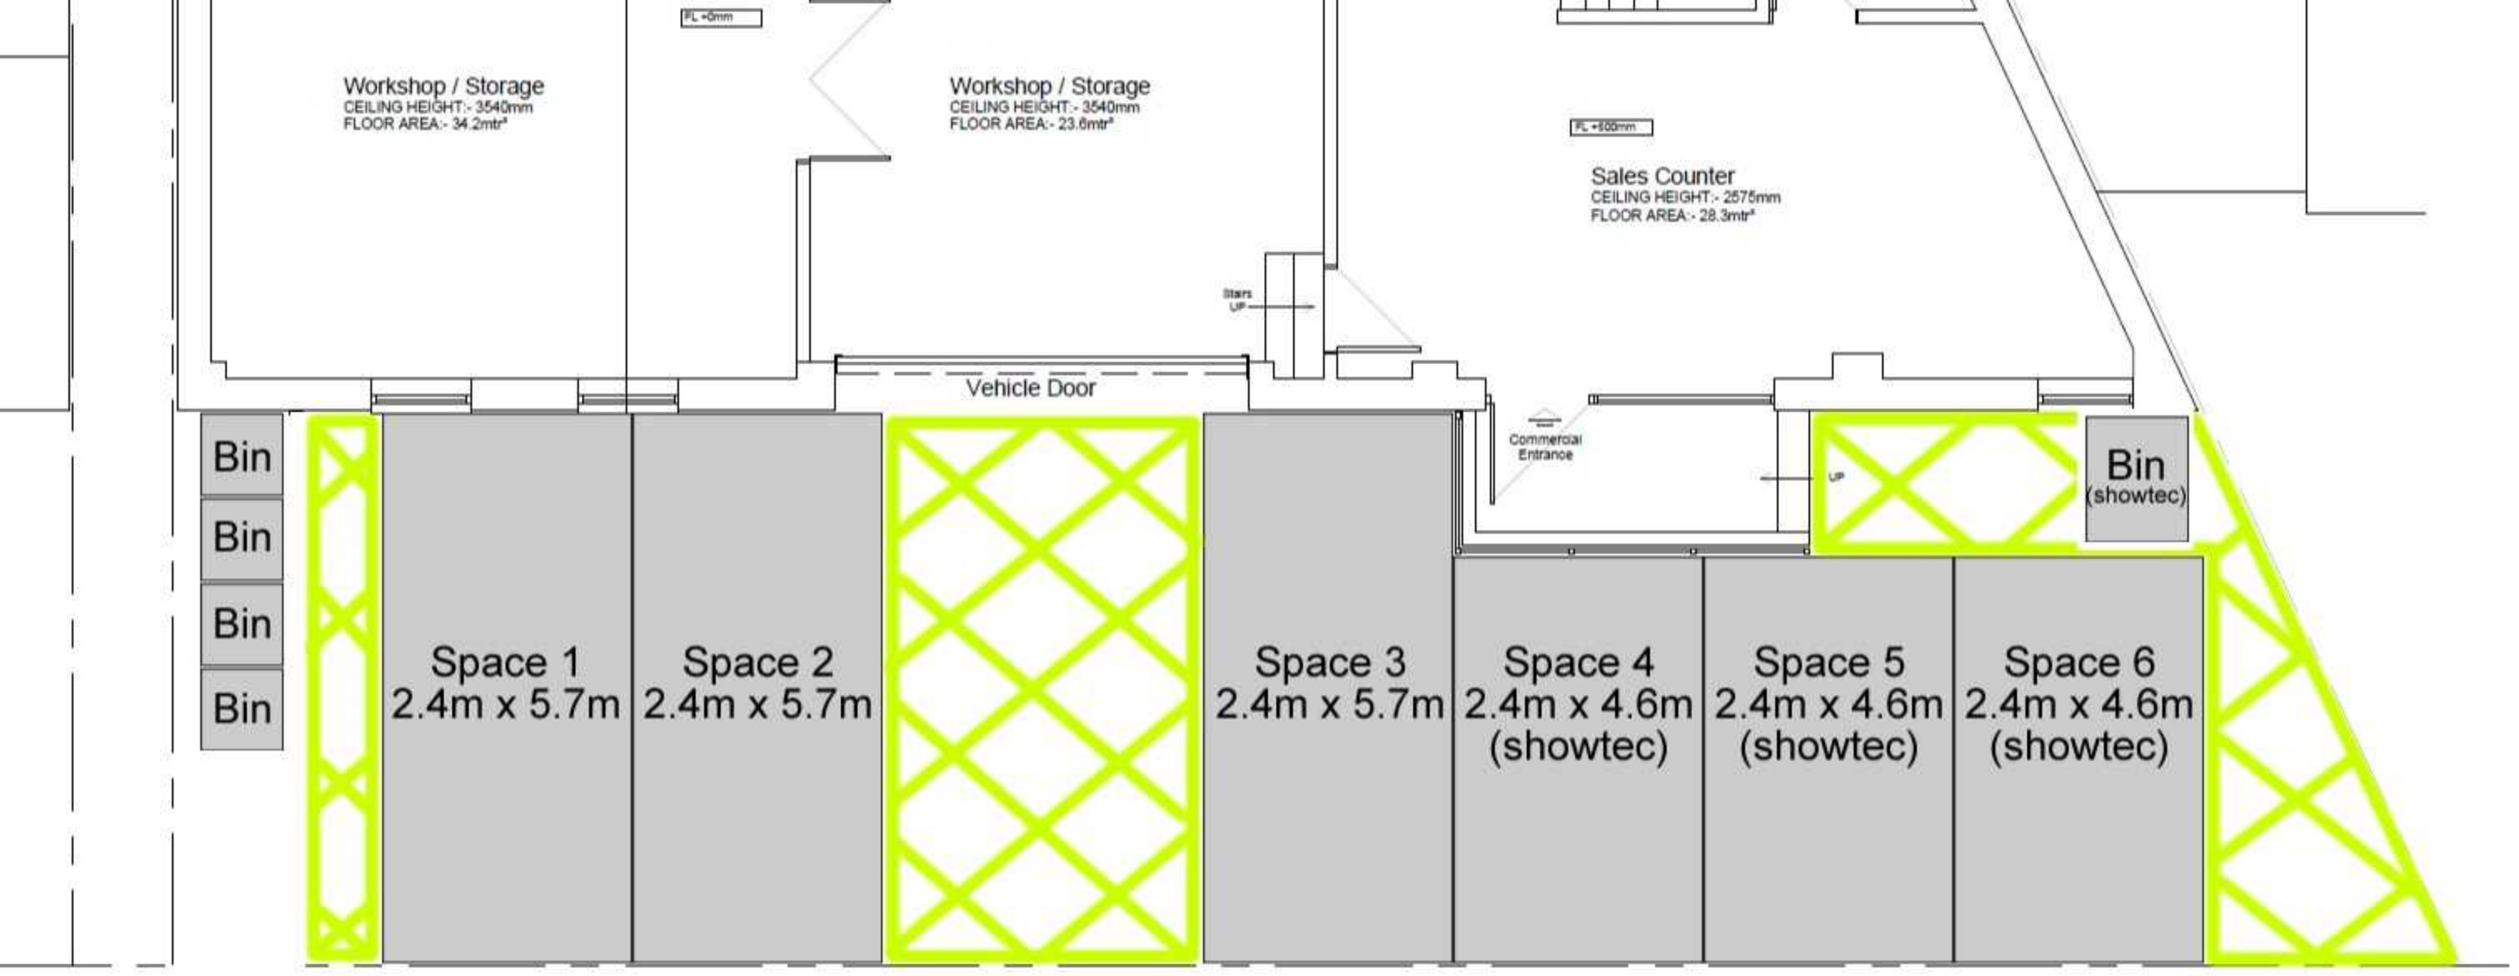


Proposed Ground Floor Plan

Scale 1:100 @A1 / 1:200@A3

OLD SHOREHAM ROAD