PROPOSED ELEVATION TO THE REAR — NO ALTERNATIVE AVAILABILITY SCALE 1:100

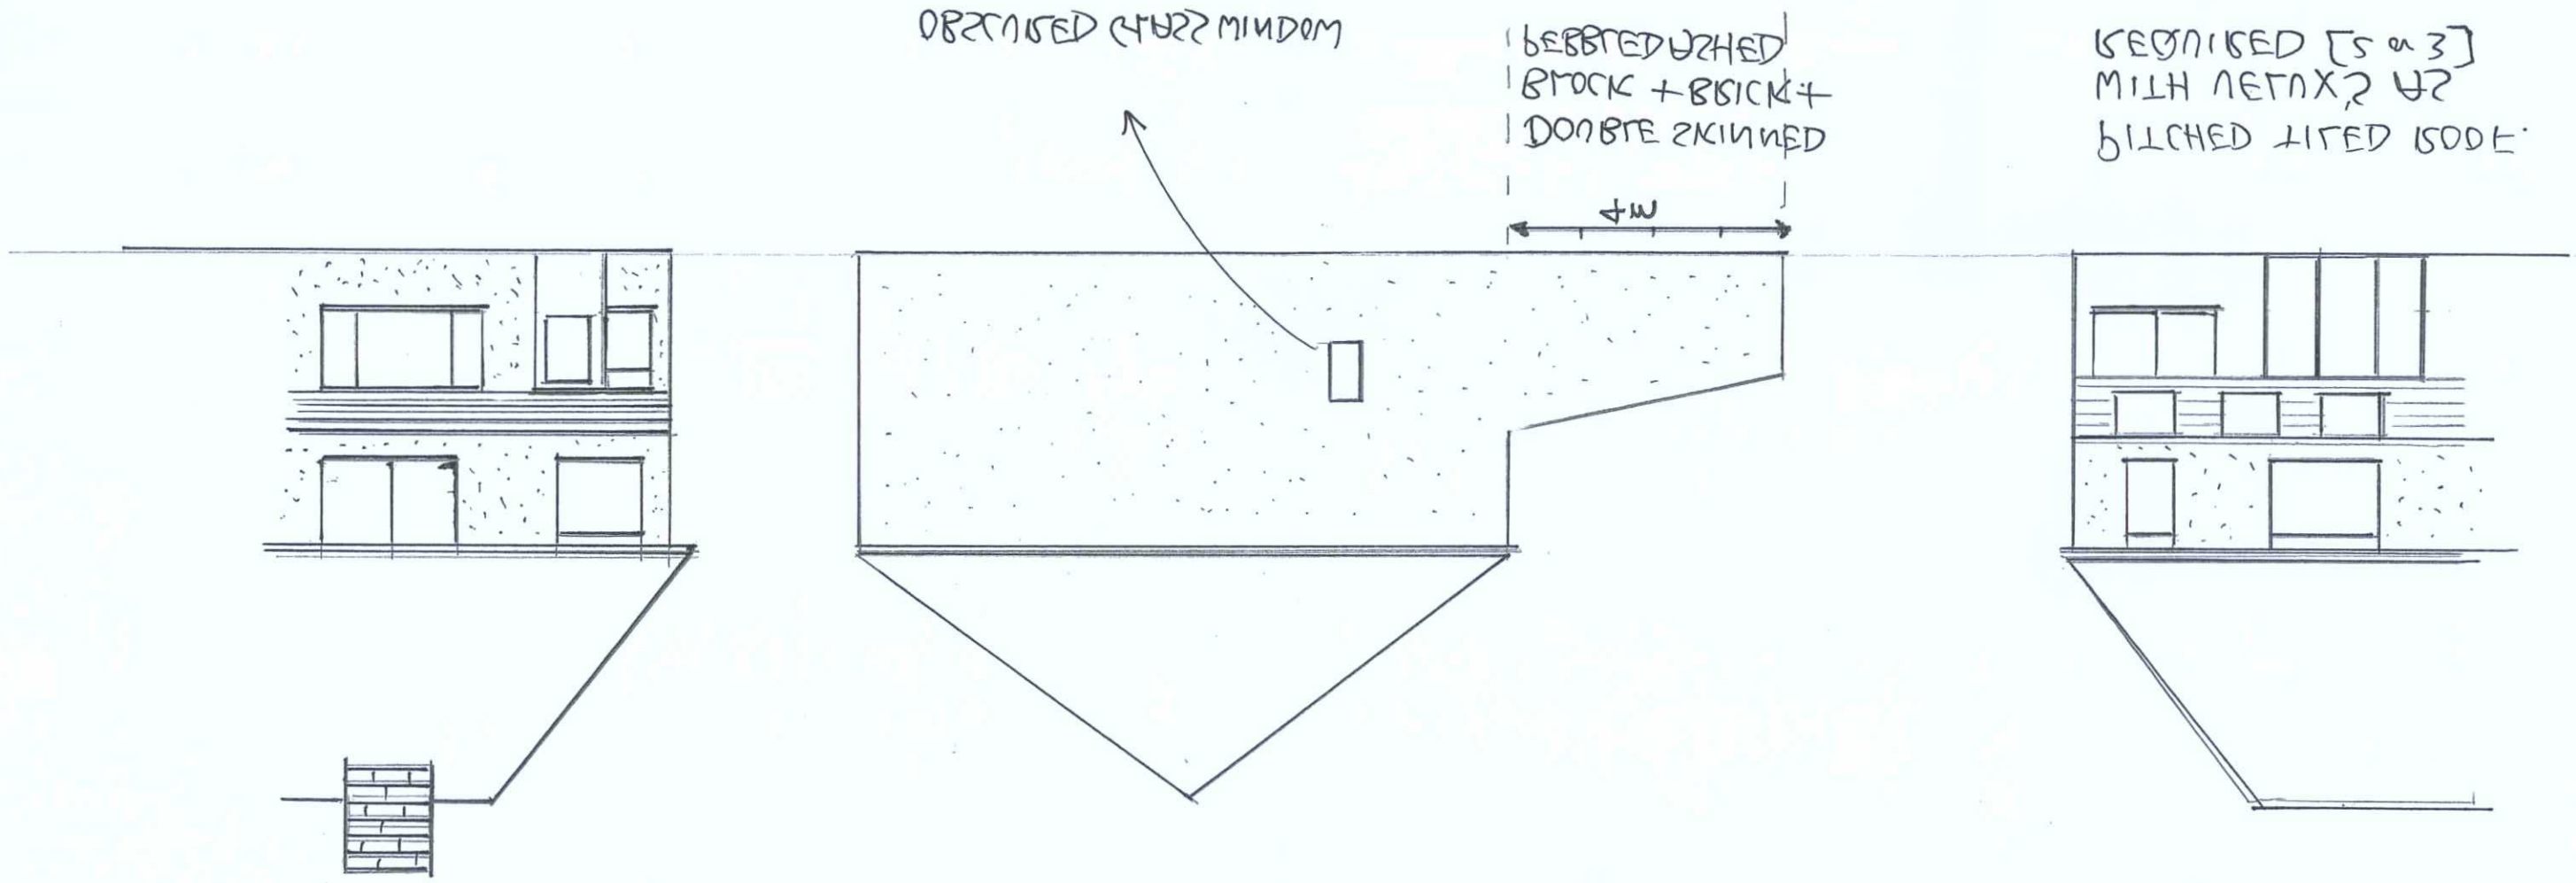

DATE	15 AUG 2016
PLAN	AWDM/1290/16
PLANNING SERVICES ADUR & WORTHING	

FRONT → EAST

SIDE → NORTH

REAR → WEST