

ELEVATION A–A

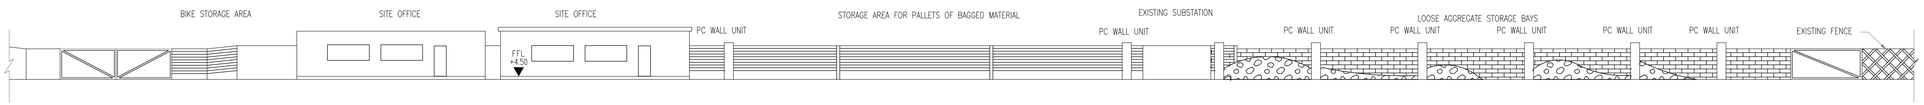

ELEVATION B–B



ELEVATION C–C

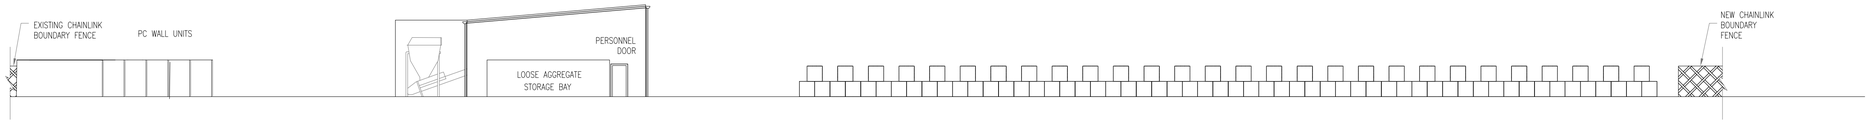

SECTION D–D

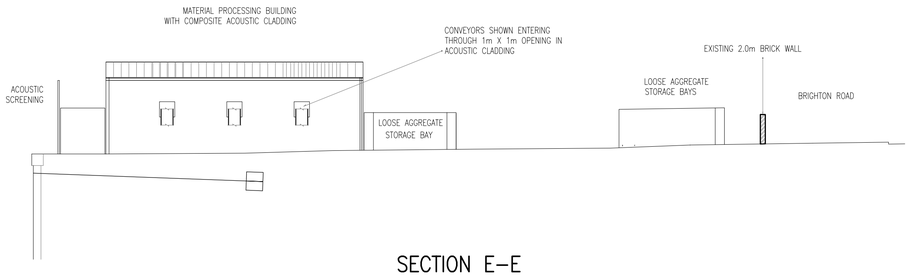

SECTION E–E

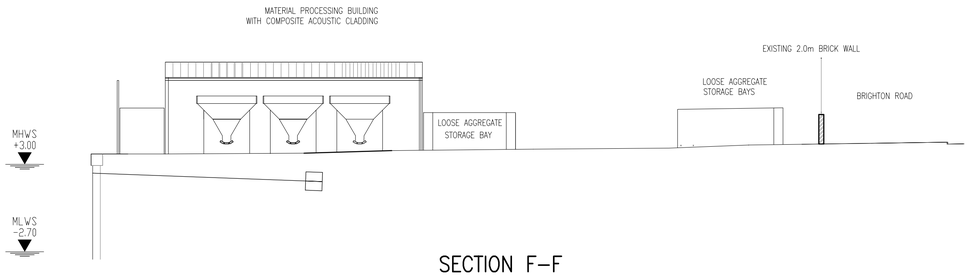

SECTION F–F

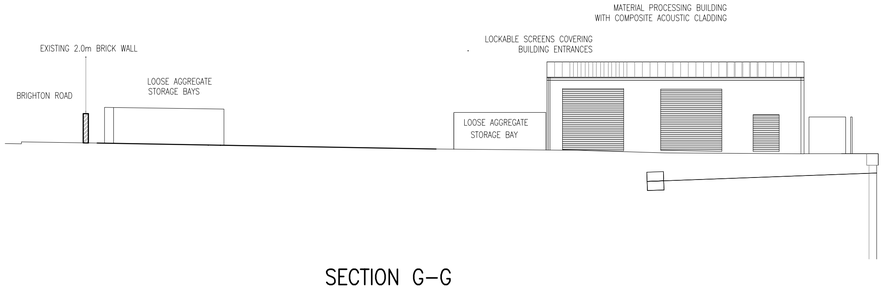

SECTION G–G



Rev	Description	Date
A	Finalised and issued for planning	Jun 13

CLIENT: DAY AGGREGATES

PROJECT: KINGSTON WHARF BAGGING FACILITY

TITLE: ELEVATIONS

Martin O'Brien and Associates
Consulting Engineers
TEL 0161 834 6004

Scale:	1:200@A1		Date:	Jun 13
Drawn:	CAD		DRG. No.	2569/06
File:	Day Group	256906		
Checked:			REV.	A