
24 MELBOURNE AVENUE, GORING, WORTHING

Existing details 01


Sept 2024

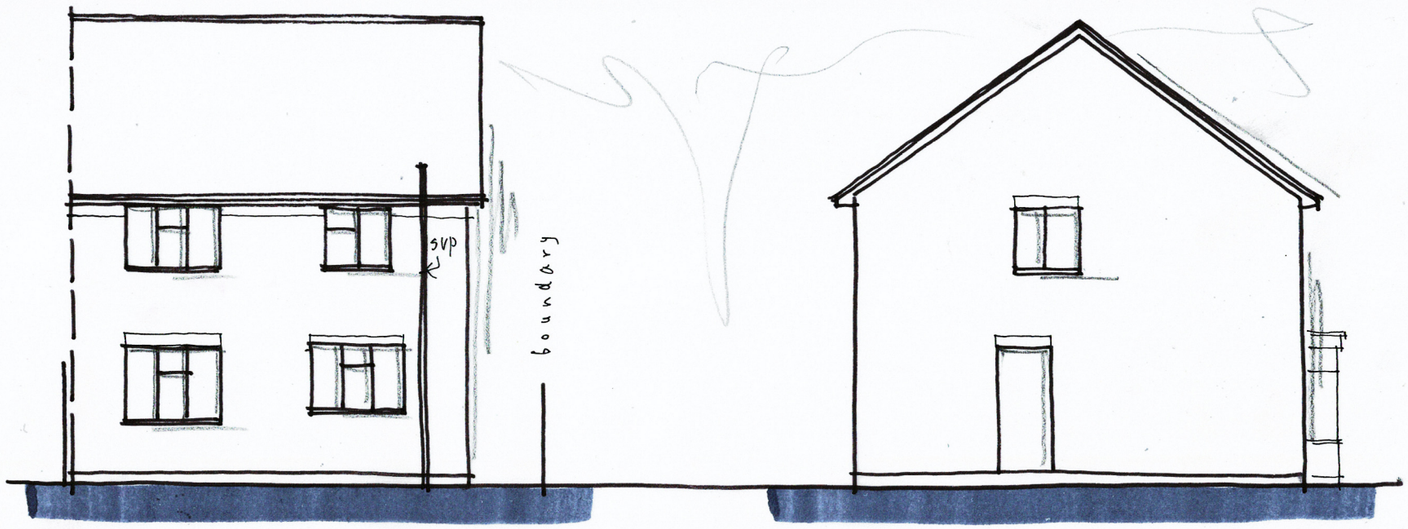

REAR (e) 1:100 @ A3

SIDE (n)

0 1 2 3 4 5m
metres

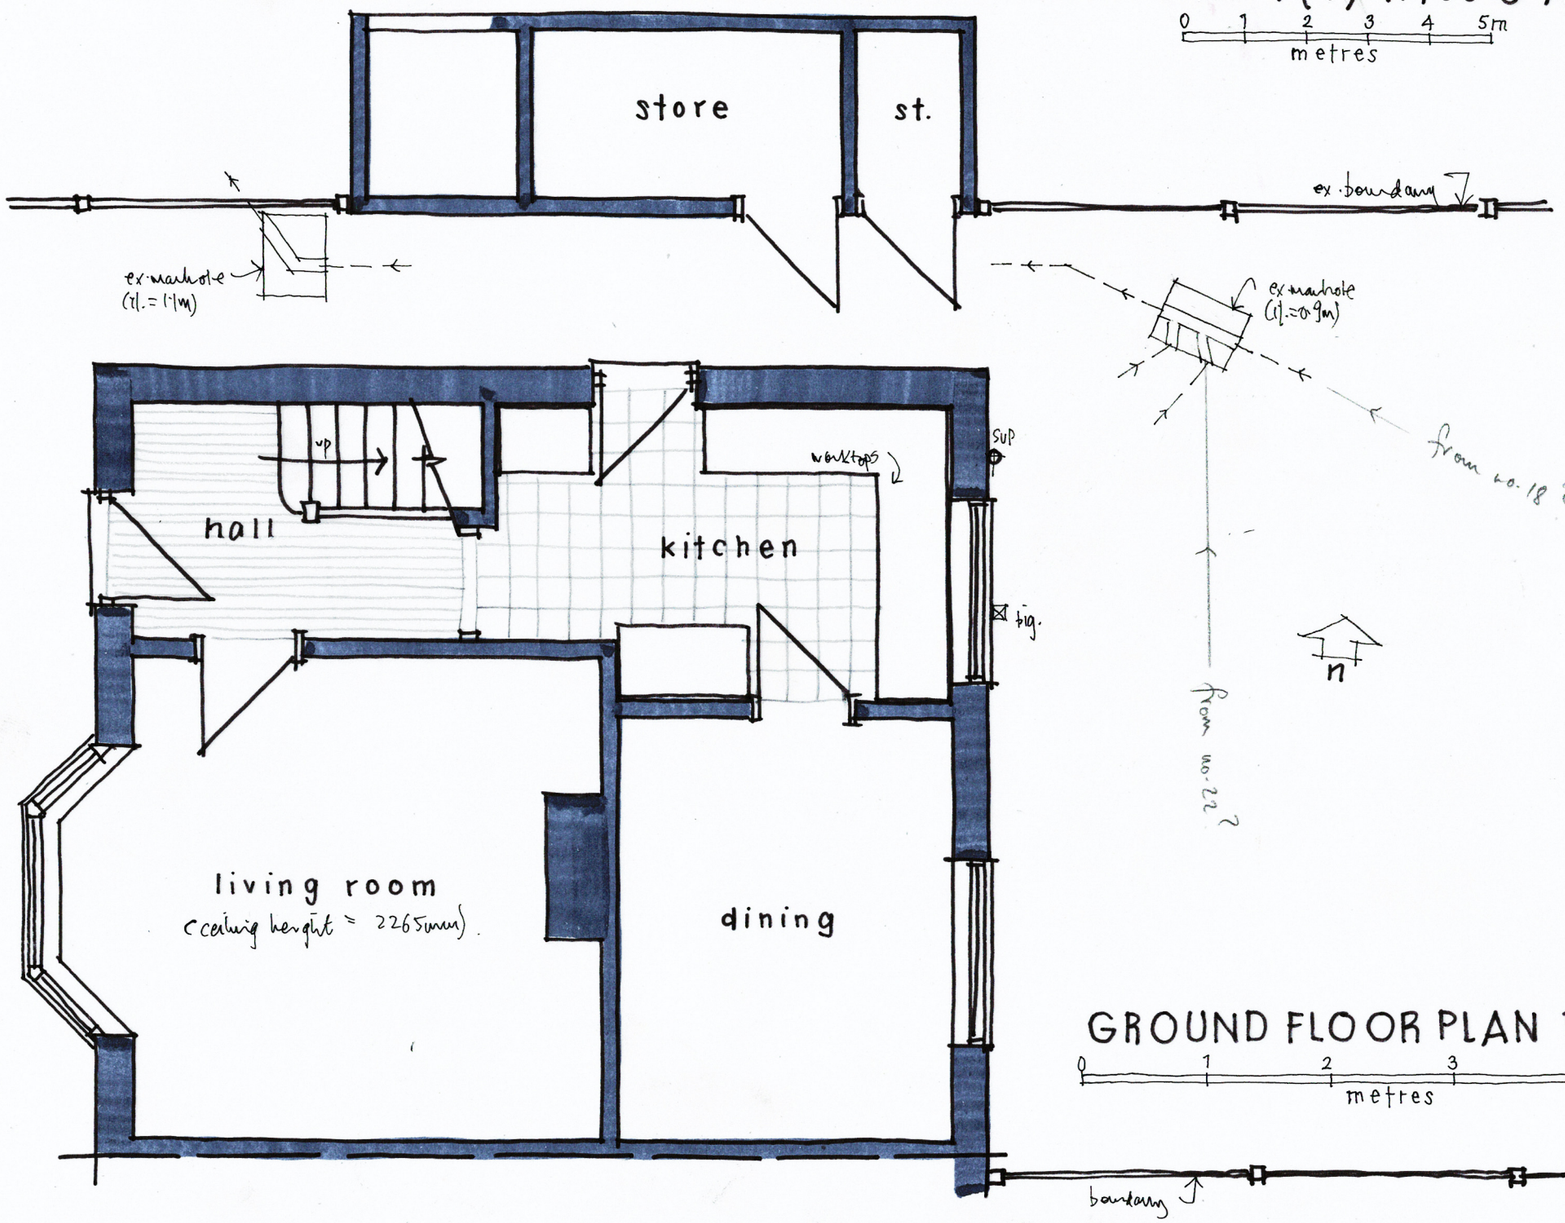

GROUND FLOOR PLAN 1:50 @ A3

0 1 2 3 4 5m
metres

Wayne Gander MCIAT
Architectural Technologist
98 Durrington Lane, Worthing
West Sussex BN13 2RQ
E : waynegander08@gmail.com