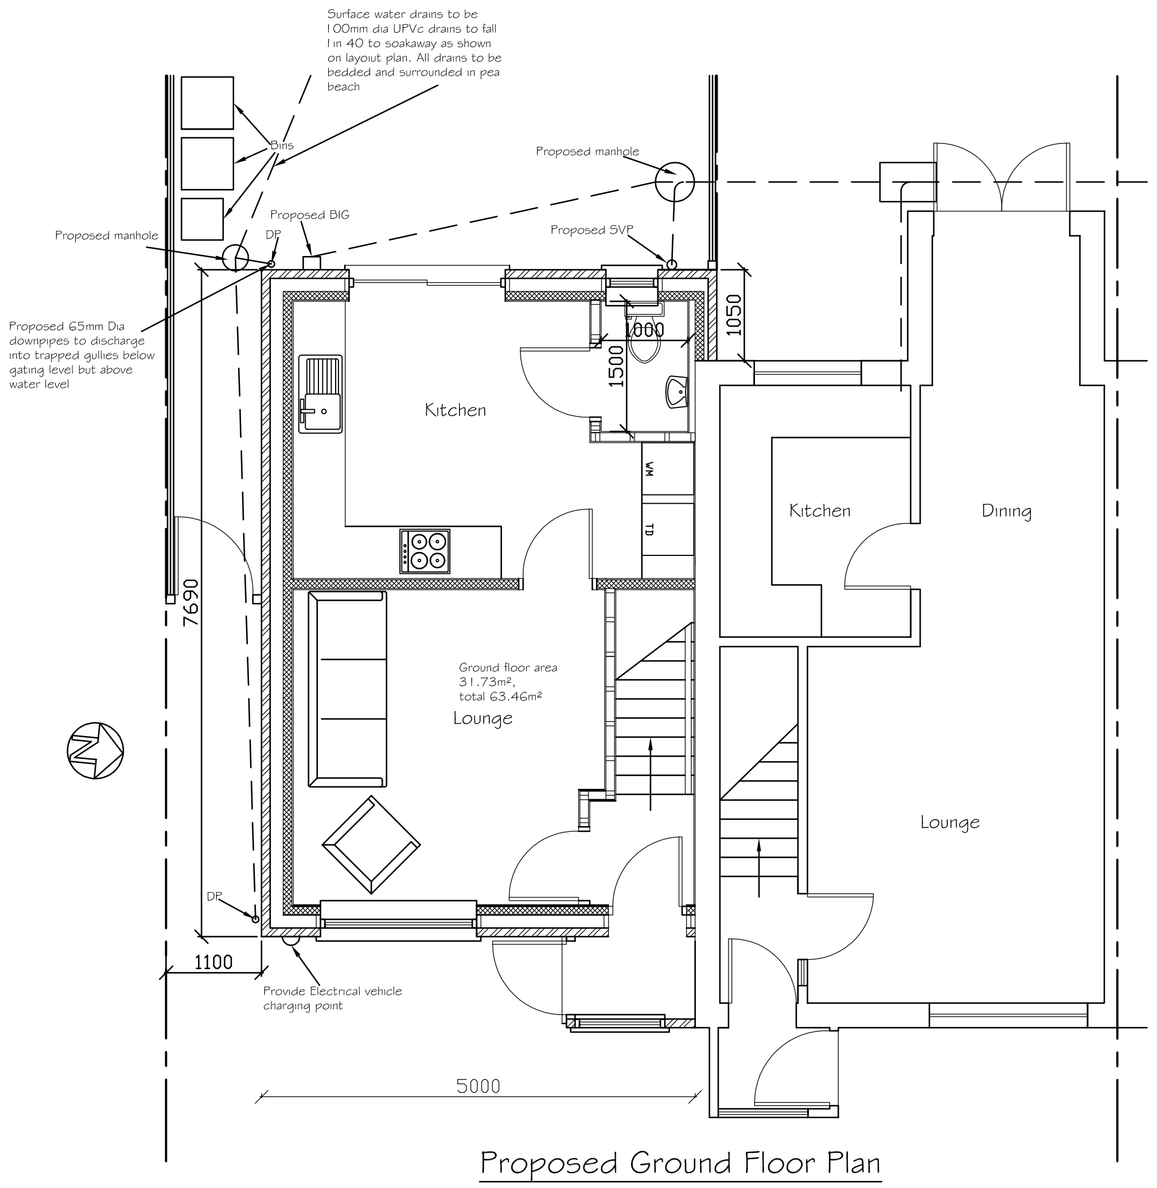

Proposed Ground Floor Plan

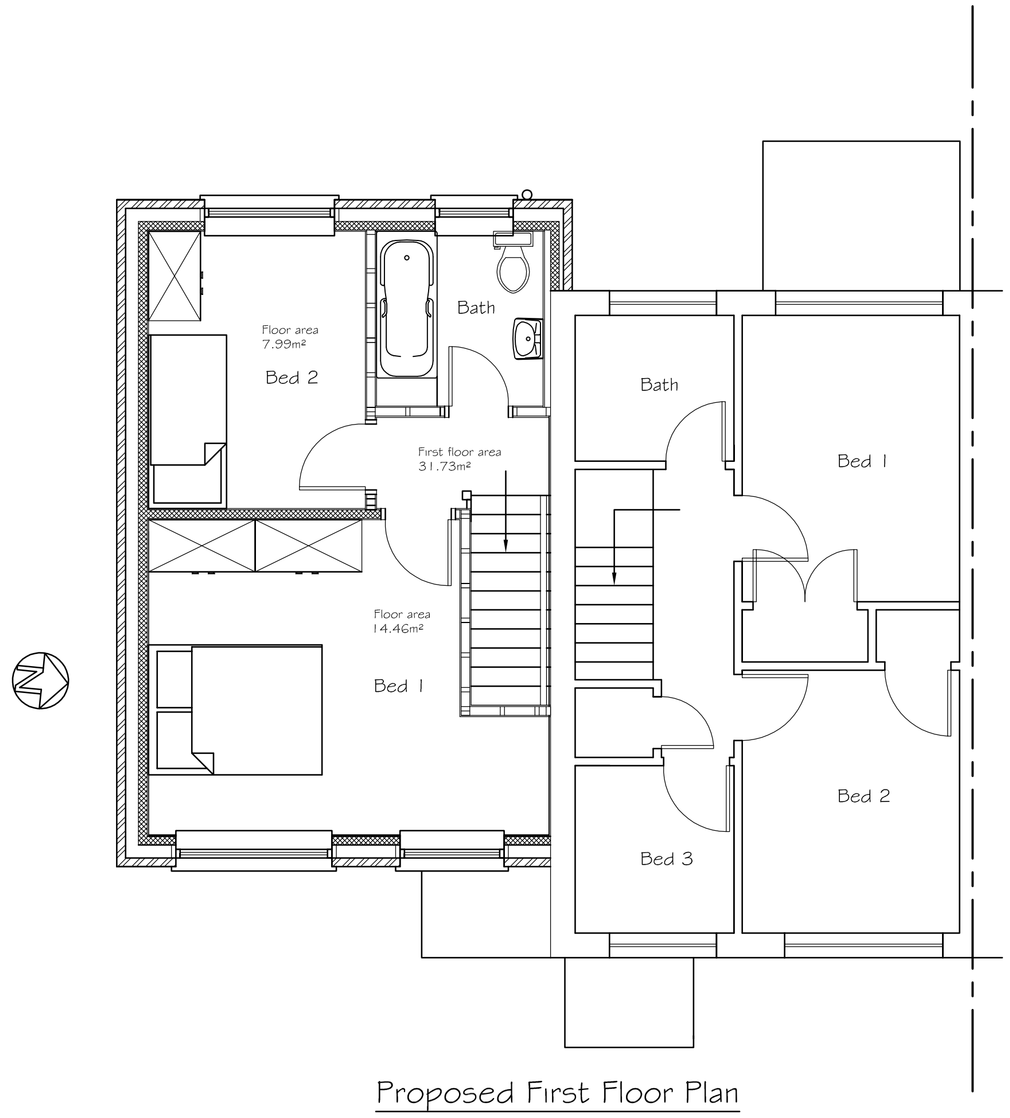

Proposed First Floor Plan

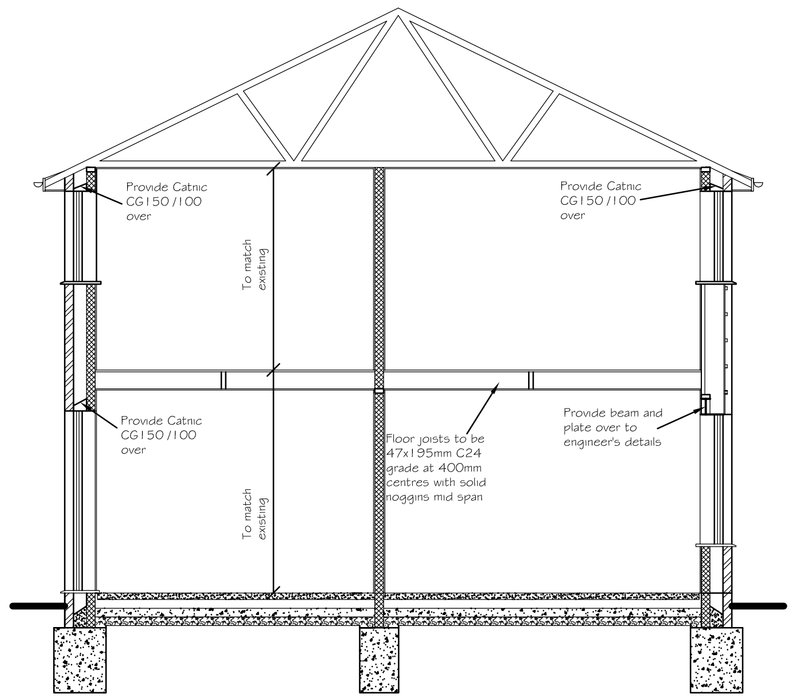

Proposed Cross Section

0 0.5 1 2 3 4 5 6 7 8 9 10

SCALE 1:50

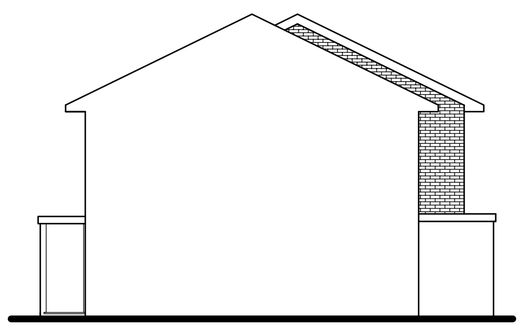

Proposed Side (North) Elevation

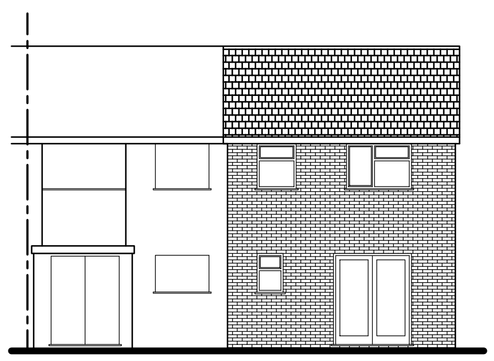

Proposed Rear (West) Elevation

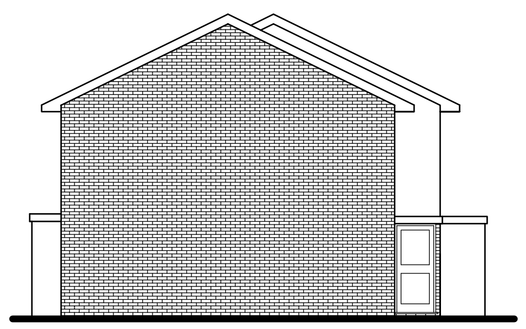

Proposed Side (South) Elevation

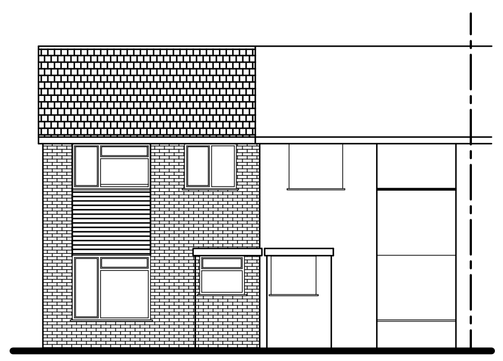

Proposed Front (East) Elevation

0 0.5 1 2 3 4 5 6 7 8 9 10

SCALE 1:100

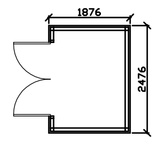

Bike Store Plan

Walls to be timber boarding and roof to be felt

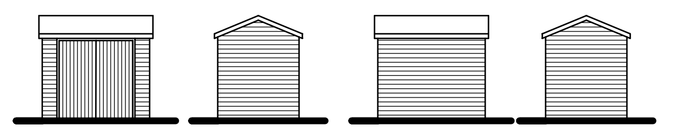

Front (East) Elevation Side (North) Elevation Rear (West) Elevation Side (South) Elevation

0 0.5 1 2 3 4 5 6 7 8 9 10

SCALE 1:100

Tony Rogers
Building Consultants
Address: 40 Dawn Crescent, Upper Beeding
West Sussex, BN44 3WH
Telephone: 01903 815225 Fax: 01903 815225

Rev.	Date:	Revision Description:

Client: Mr O Setchell

Address: 1 Boxgrove
Worthing
West Sussex
BN12 6BL

Project: Proposed new dwelling

Scale: 1:50 1:100
Paper Size A1

Date: May 2024

Drawing No: 24/1577/02

Drawn By: AWR

Revision: