DO NOT SCALE FROM THIS DRAWING XX

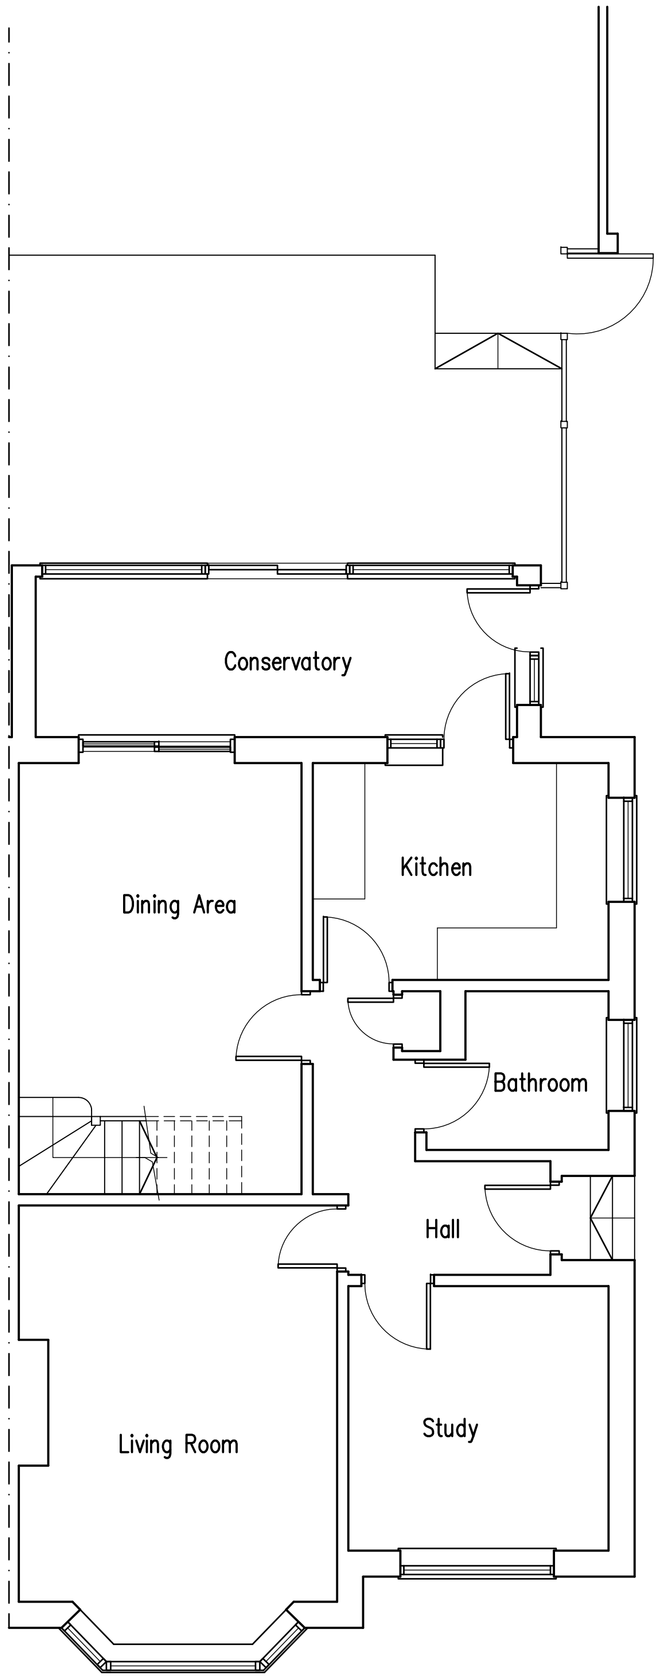

Ground Floor Plan

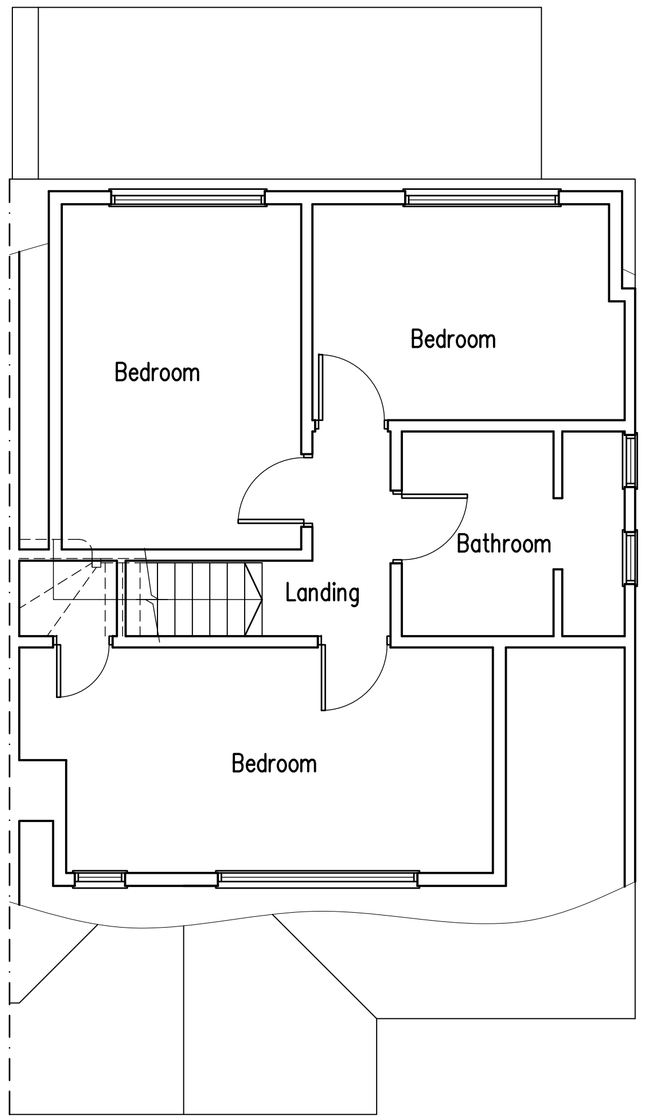



East Elevation

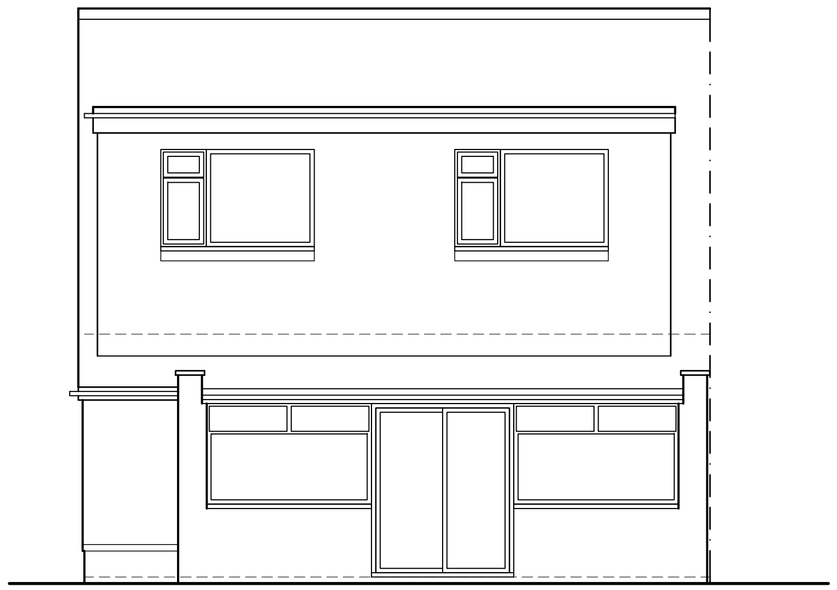

North Elevation

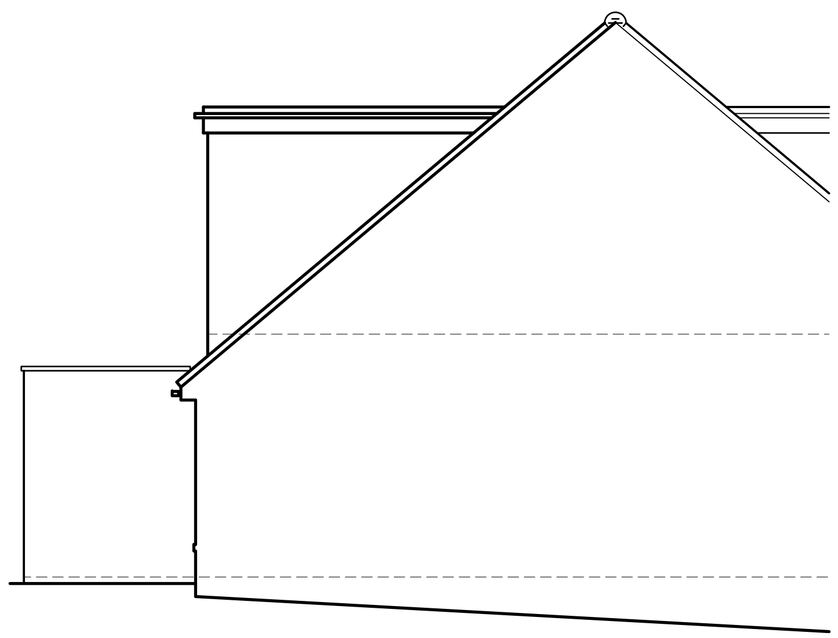

West Elevation

1m 2m 3m 4m 5m 6m 7m 8m 9m 10m
1:50 Scale Bar

rja Planning & Building Consultants Ltd.
9 Sea Spray Avenue
Shoreham-By-Sea
West Sussex BN43 5PR
t: 01273 467297 mob: 07971 375739
e: rex@rjapbc.co.uk web: www.rjapbc.co.uk

Chartered Institute of Architectural Technologists

PROJECT: 144 Downside, Shoreham-By-Sea
DRAWING TITLE: Existing Floor Plans & Elevations
CLIENT: Mr & Mrs A Lewis
DWG NO: 24991-02
REVISION:
SCALE: 1:50
DATE: 19.09.24
DRAWN: rex