23 Kings Road

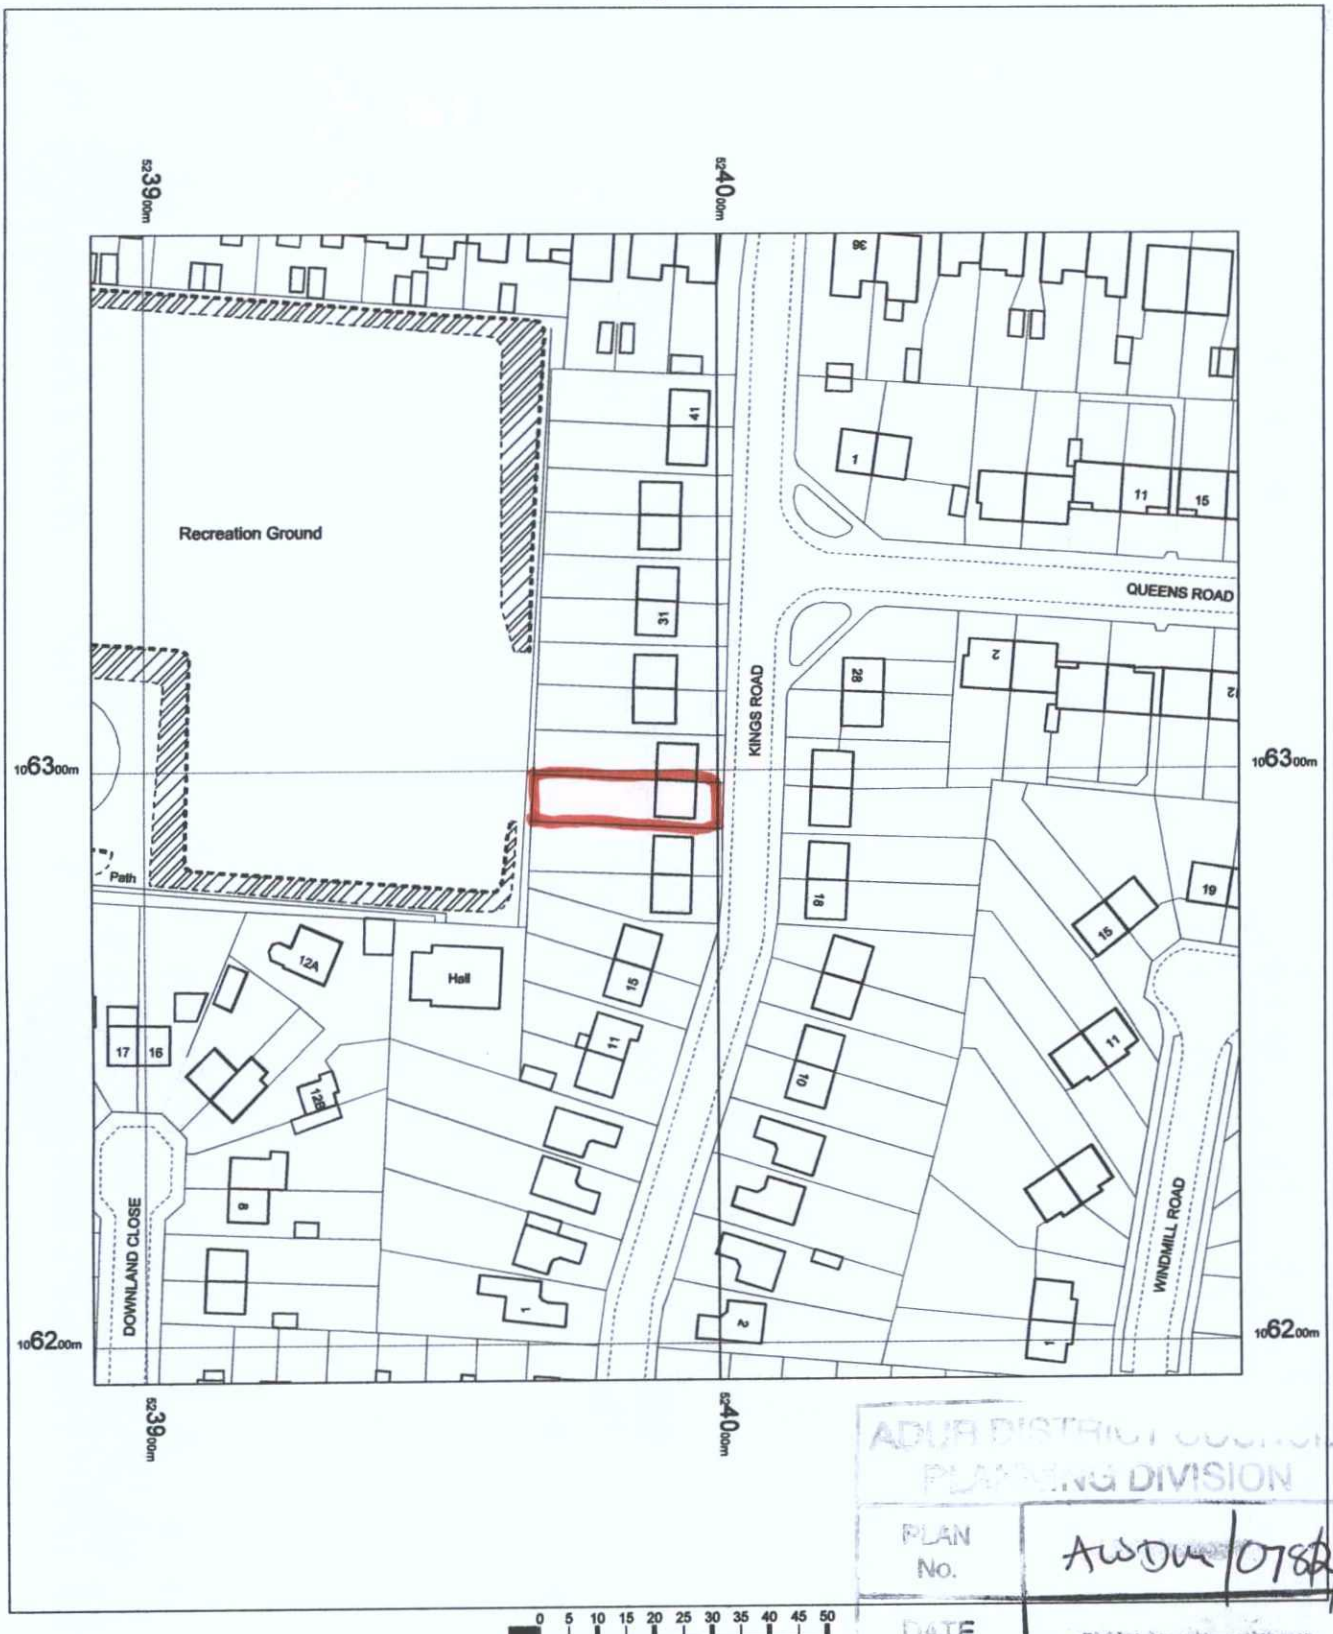

ADUR DISTRICT COUNCIL
PLANNING DIVISION
PLAN No. ADUR/0782/11
DATE RECEIVED 21 OCT 2011

OS Mastermap
14 October 2011, ID: BLJT-00101696
www.planningapplicationmaps.co.uk

1:1250 scale print at A4, Centre: 523991 E, 106294 N

©Crown Copyright. Licence no. 10001998

Mapping sourced from Ordnance Survey

bluejet mapping