LOCATION PLAN. SCALE 1:250

N

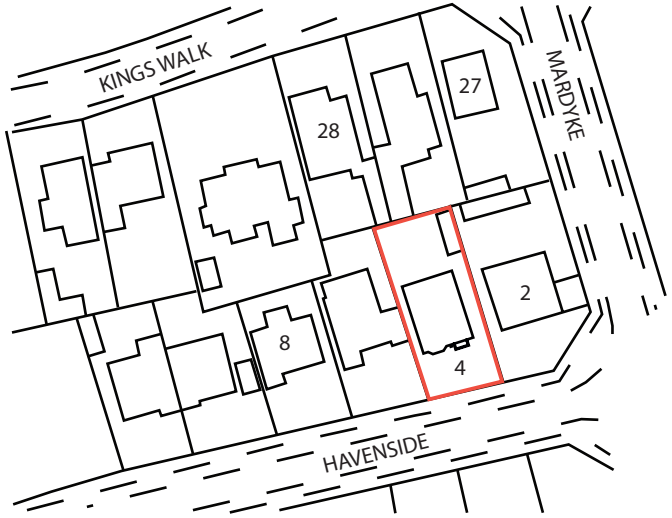

© copyright

ED63
ELEMENTAL DESIGN

elementaldesign63@gmail.com
07799 402 870
07754 093 904

4 HAVENSIDE, SHOREHAM BY SEA				Drawing Title: Proposed Juliet Balcony		1:1250 Scale Bar: 10m 20m 30m 40m
LOCATION PLAN	SCALE	1:1250	A4	Drawing No.-5H.LP	Rev:	Drawn by - A.Ramus Date: 18-06-2020