Colour Key:

Example Window (i)
Bespoke UPVc timber effect box sash

Example Window (ii)
Bespoke UPVc timber effect casement/ top hung windows


Example Window (iii)
Conservation roof lights

Example Window (viii)
Bespoke white powder coated aluminium


Example Window (iv)
Solid timber front doors




Proposed Rear Elevation (Scale 1:100)

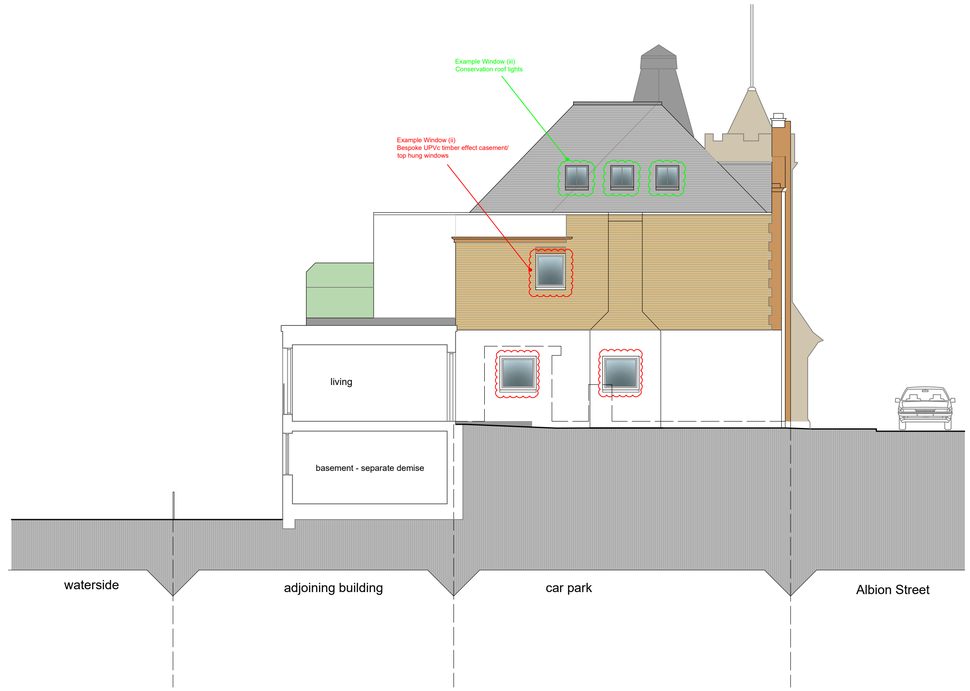

Proposed Side Elevation (Scale 1:100)

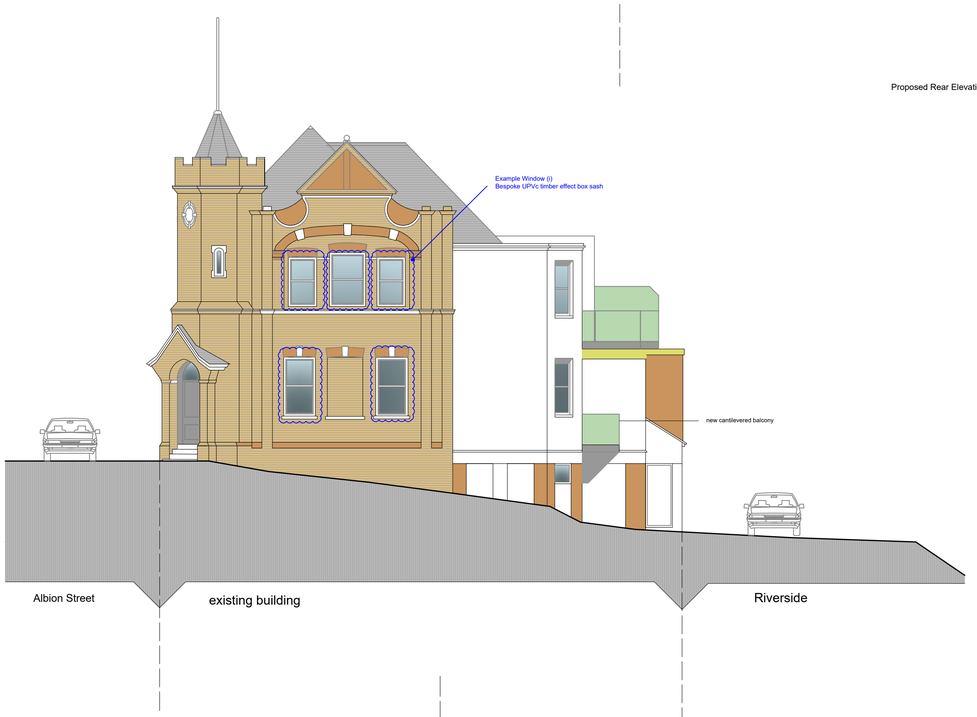

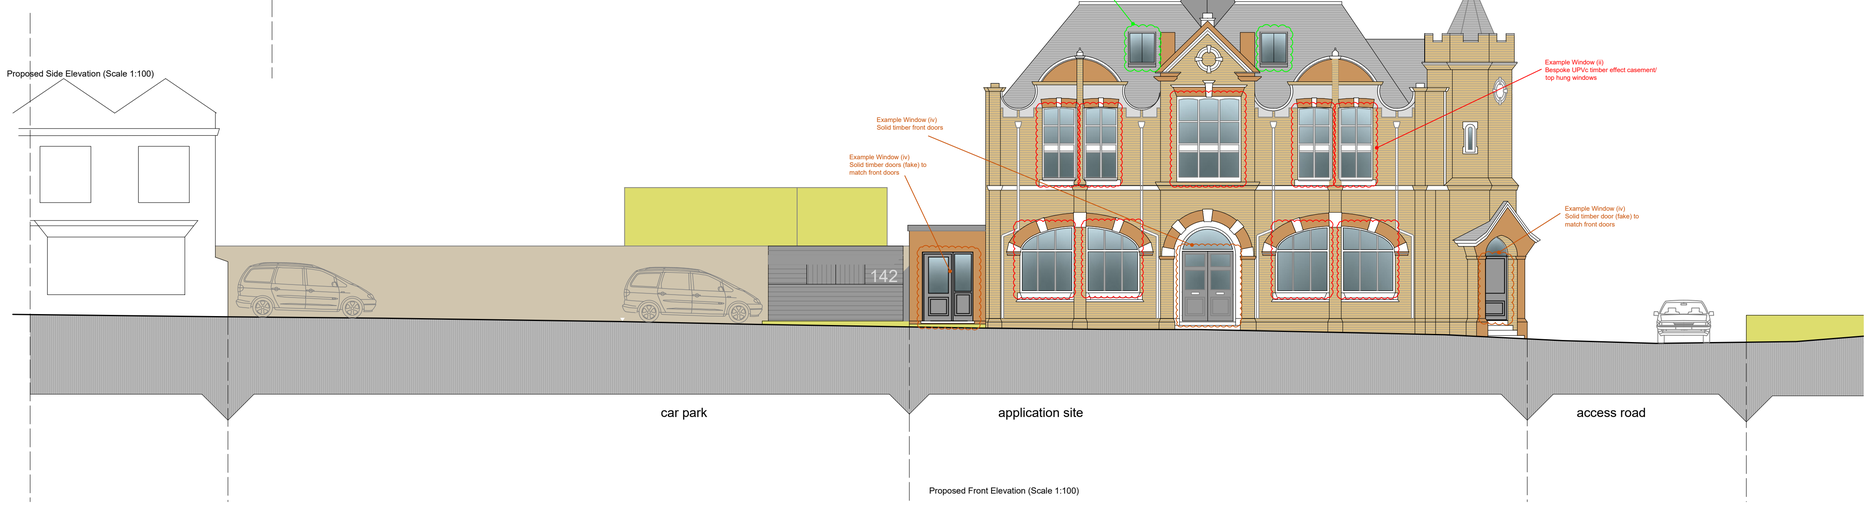

Proposed Front Elevation (Scale 1:100)

Scale Bar (1:100)

0m 5m 10m

A	July 2022	Windows identified

revisions

DOWNSVIEW ASSOCIATES
Chartered Surveyors
Little Acorns, Hampers Lane, Storrington, West Sussex, RH20 3HZ
Tel: 01903 746367 Mob: 7525 844965
Email: mail@downsview-surveyors.co.uk
RICS

address
Old Town Hall
142 Albion Street
Southwick
West Sussex
BN42 4AX

project
Proposed Conversion from offices to residential

title
Proposed Elevations

scale:	date:	revision:
As noted @ A1	May 2022	A

drawing number
2022.343.03BC