

North facing (front) Elevation As Proposed

1m 2m 3m 4m 5m 6m 7m 8m 9m 10m
1:100 Scale Bar

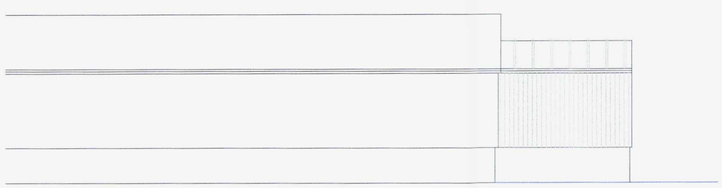

South facing (rear) Elevation As Proposed

1m 2m 3m 4m 5m 6m 7m 8m 9m 10m
1:100 Scale Bar

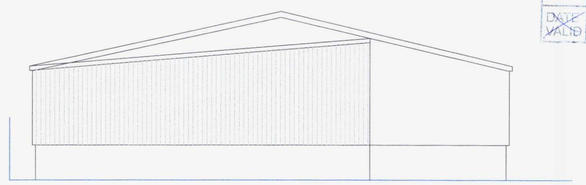

East facing (side) Elevation As Proposed

1m 2m 3m 4m 5m 6m 7m 8m 9m 10m
1:100 Scale Bar

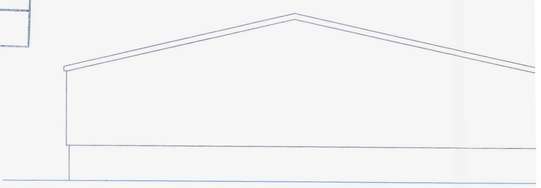

West facing (side) Elevation As Proposed (no change

1m 2m 3m 4m 5m 6m 7m 8m 9m 10m
1:100 Scale Bar

ADUR & WORTHING
PLANNING SERVICES
PLAN AWDM/0473/16
DATE VALID Rec'd 29/3/17

AM

Existing car parking spaces show in green
each unit is allocated 2no. spaces
(no changes proposed)

car space allocation
reference in green



BLOCK PLAN AS Proposed 1:500

10m 20m 30m 40m
1:500 Scale Bar

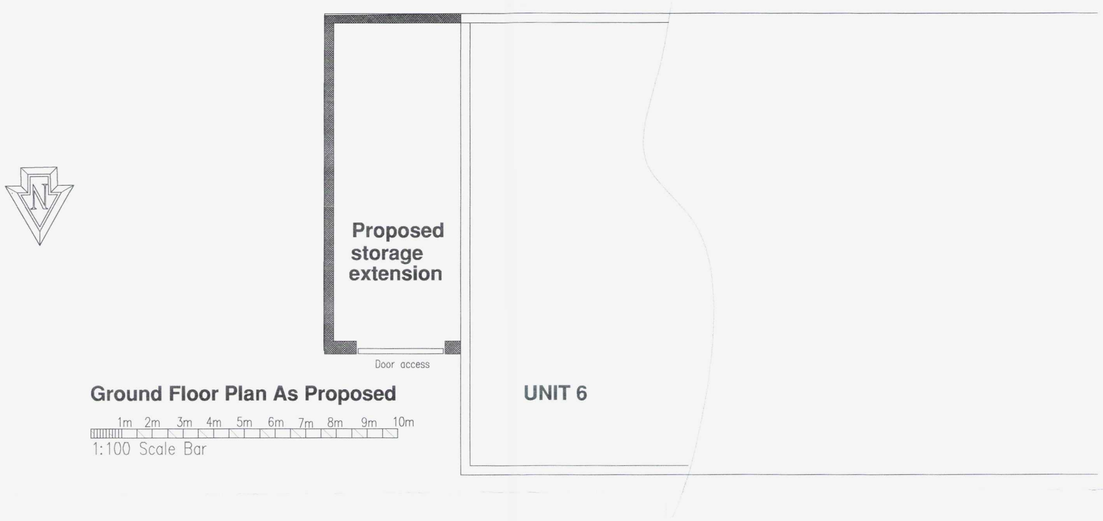

Ground Floor Plan As Proposed

1m 2m 3m 4m 5m 6m 7m 8m 9m 10m
1:100 Scale Bar

Proposed storage extension
to Unit 6



Location PLAN AS Proposed 1:1250

10m 20m 30m 40m 50m
1:1250 Scale Bar

DO NOT SCALE FROM THIS DRAWING EXCEPT FOR PLANNING AS PHOTOCOPIES WILL BE SUBJECT TO DISTORTION
DRAWINGS TO BE READ IN CONJUCTION WITH ALL OTHER ARCHITECT'S & STRUCTURAL ENGINEER'S CONTRACT DRAWINGS & SPECIFICATIONS.
ANY DISCREPANCIES MUST BE BROUGHT TO THE ATTENTION OF THE ARCHITECT IMMEDIATELY.
THE CONTRACTOR MUST VERIFY ALL DIMENSIONS BY SITE MEASUREMENT BEFORE ORDERING MATERIALS OR MANUFACTURING COMPONENTS.
SUBSTITUTE MATERIALS & PRODUCTS TO THOSE NAMED WILL BE ACCEPTABLE IF PROVEN TO BE OF EQUAL OR HIGHER PERFORMANCE AND NOT IN CONFLICT WITH OTHER ELEMENTS.

Project:
Proposed
Storage Building Extension
At: Unit 6
Hall Business Centre
41 Dolphin Road
Shoreham By Sea
West Sussex
BN43 6PB

Drawing title:
Plans & Elevations As Proposed

Client: Lee Hall

© Copyright of:
Architectural & Planning Services
15 West Street
Shoreham By Sea
West Sussex
BN43 5WF
BJW
01273 441009
07856899101
e-mail: benw@bjwarchitectural.co.uk
website: bjwarchitectural.co.uk

Scale: As Shown | Paper size: A1
Date: 15.3.2016 | Drawn: BJW
Drg. No. 03 | Rev'n F

Note: All dimensions to be checked on site.