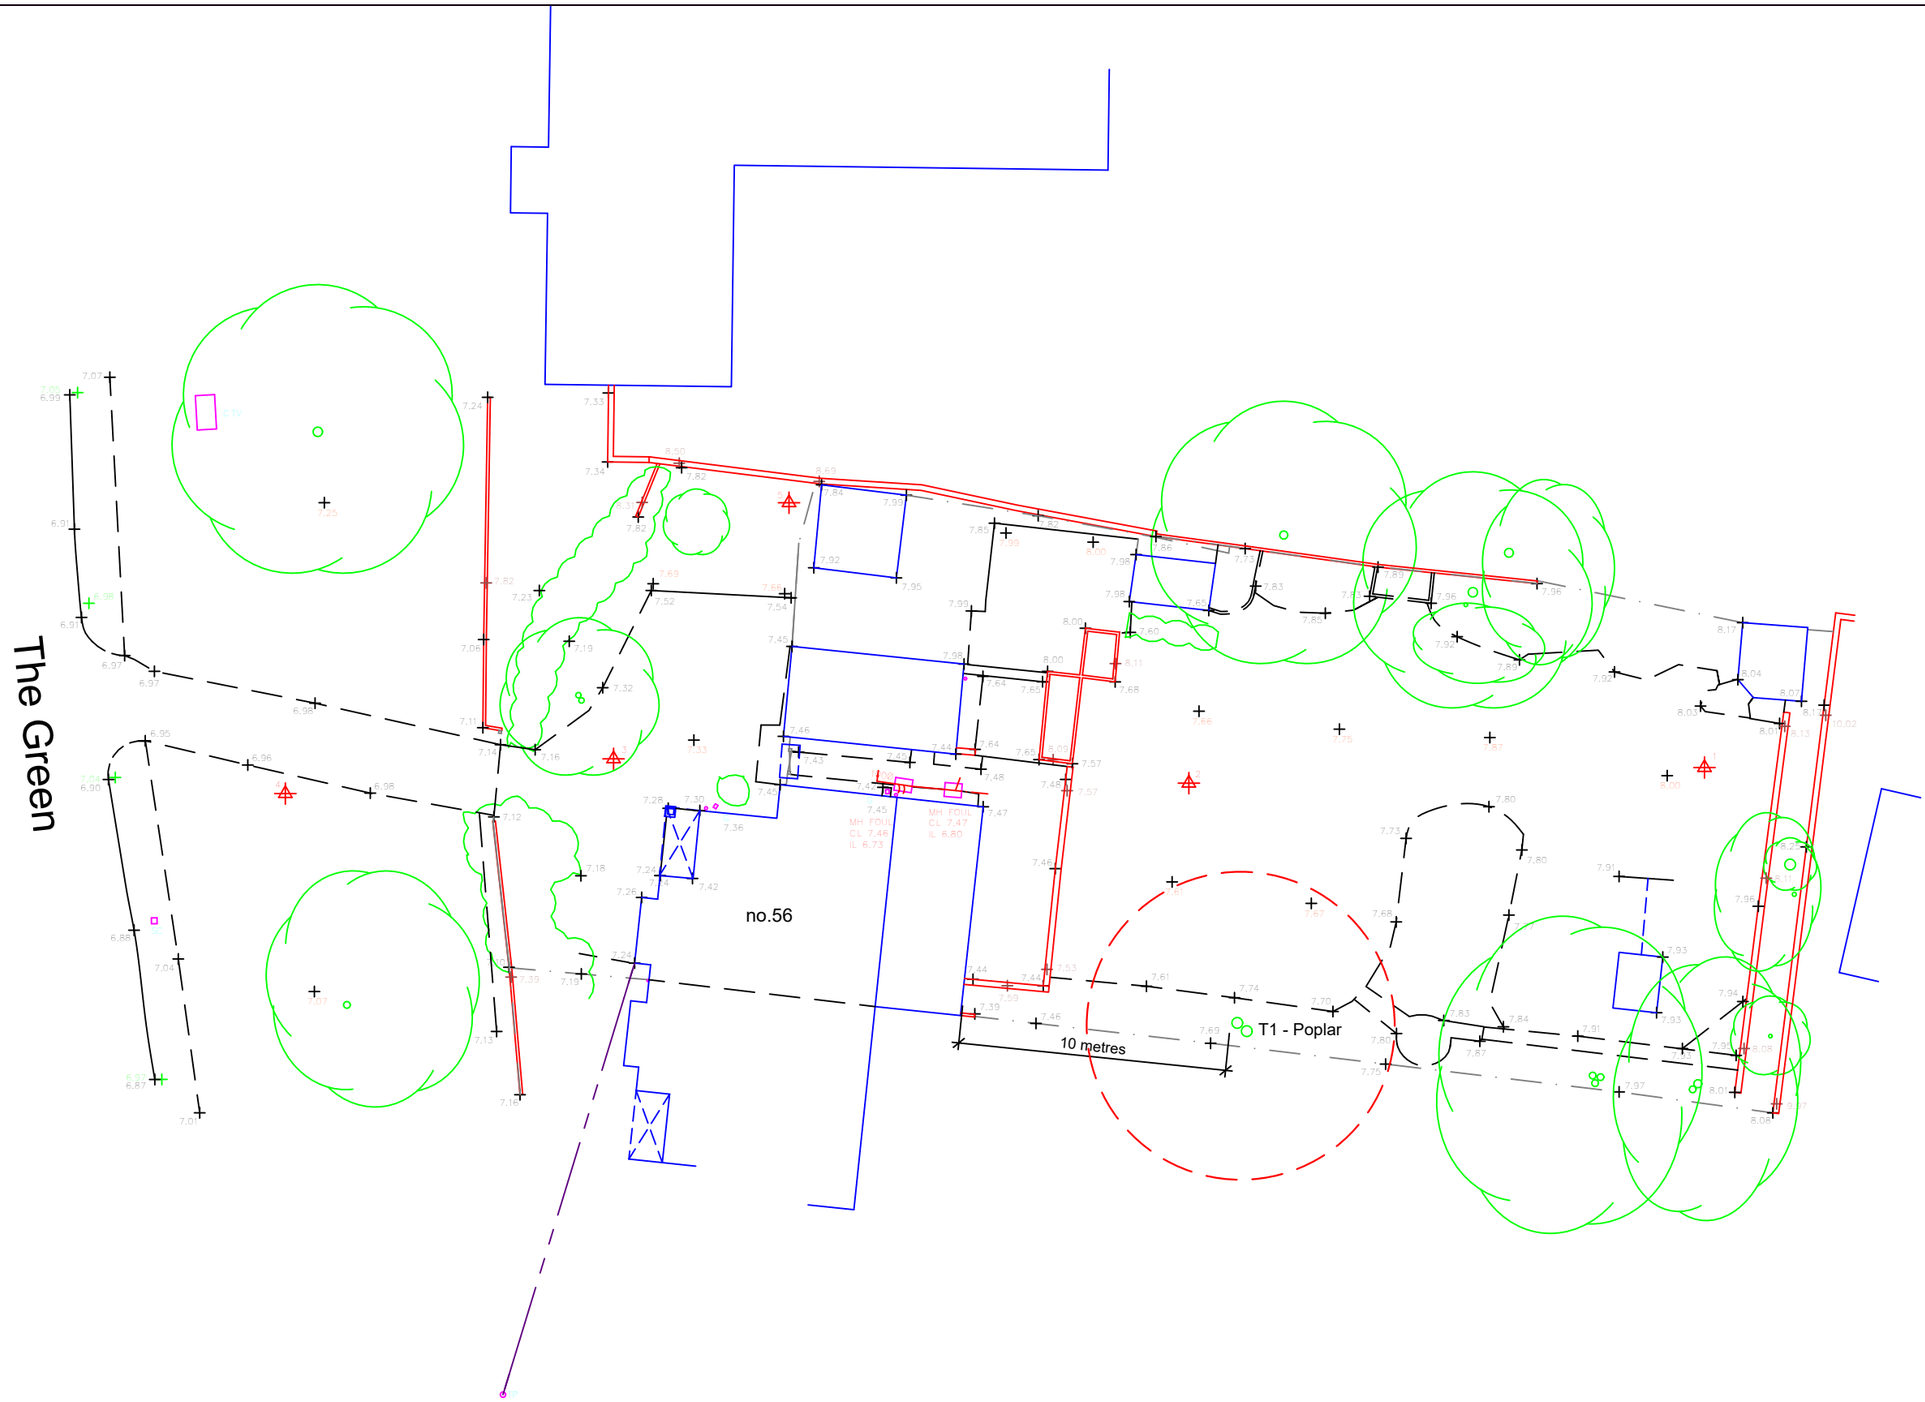



## NOTES

- Do not scale from this drawing
- Report any discrepancies to the Architect
- Check dimensions on site prior to starting work

| Rev. | Date | Description |
|---|---|---|

Job Title:

56 The Green
Southwick
West Sussex

Ben Larkham Associates, 3 Princes Street,
Tunbridge Wells, TN2 4SL
TEL: 01892 684086 Email: office@benlarkham.co.uk

Drawing Title:

CA notice to remove T1 - Poplar

| Scale: | Drawn By: | Date: |
|---|---|---|
| NTS | BL | Feb 17 |

| Drawing Number: | Rev.: |
|---|---|
| tr-1292-17 | |