2 Warwick Mansions

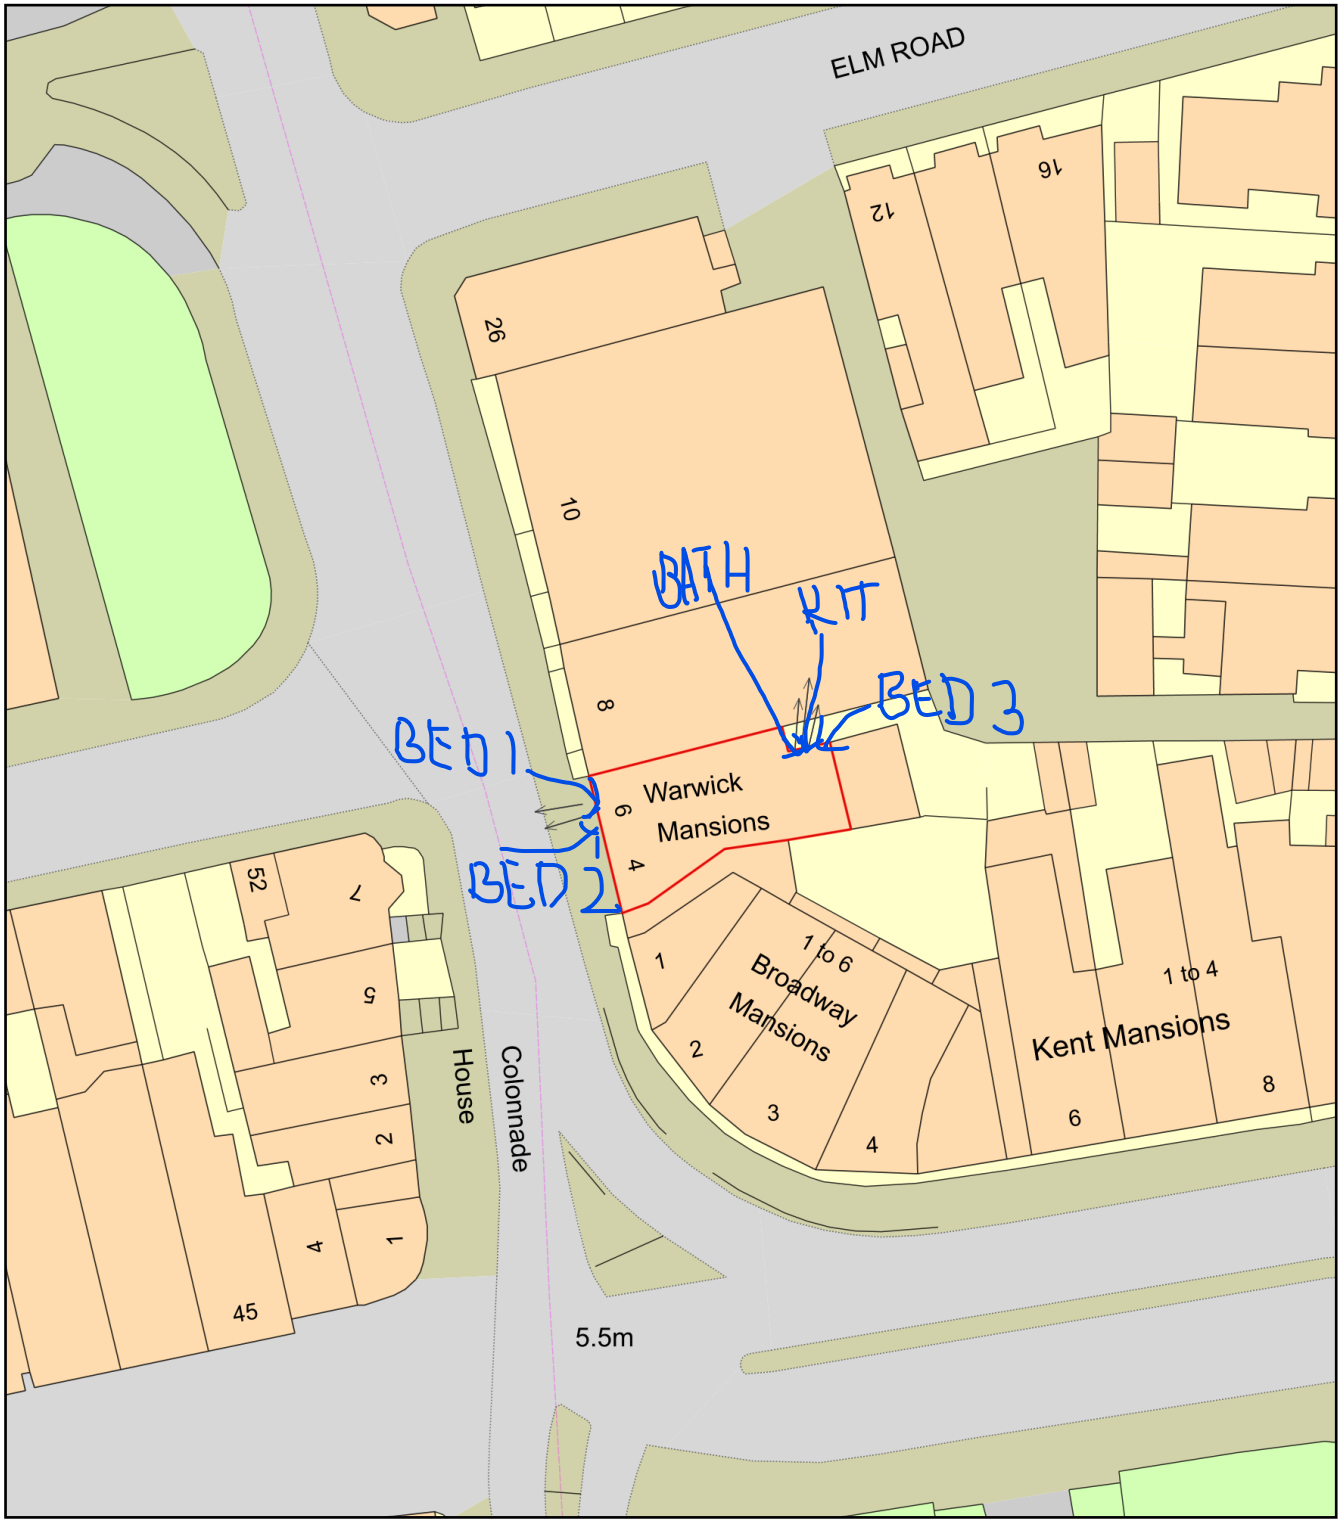

0 20

Metres

N

ReQuestaPlan

Plan Produced for: Ian Lloyd

Date Produced: 14 Feb 2024

Plan Reference Number: TQRQM24045151846260

Scale: 1:500 @ A4

© Crown copyright and database rights 2023 OS 100042766