22 SOUTHVIEW DRIVE, WORTHING
Proposals WT/SVD/02
July 2024

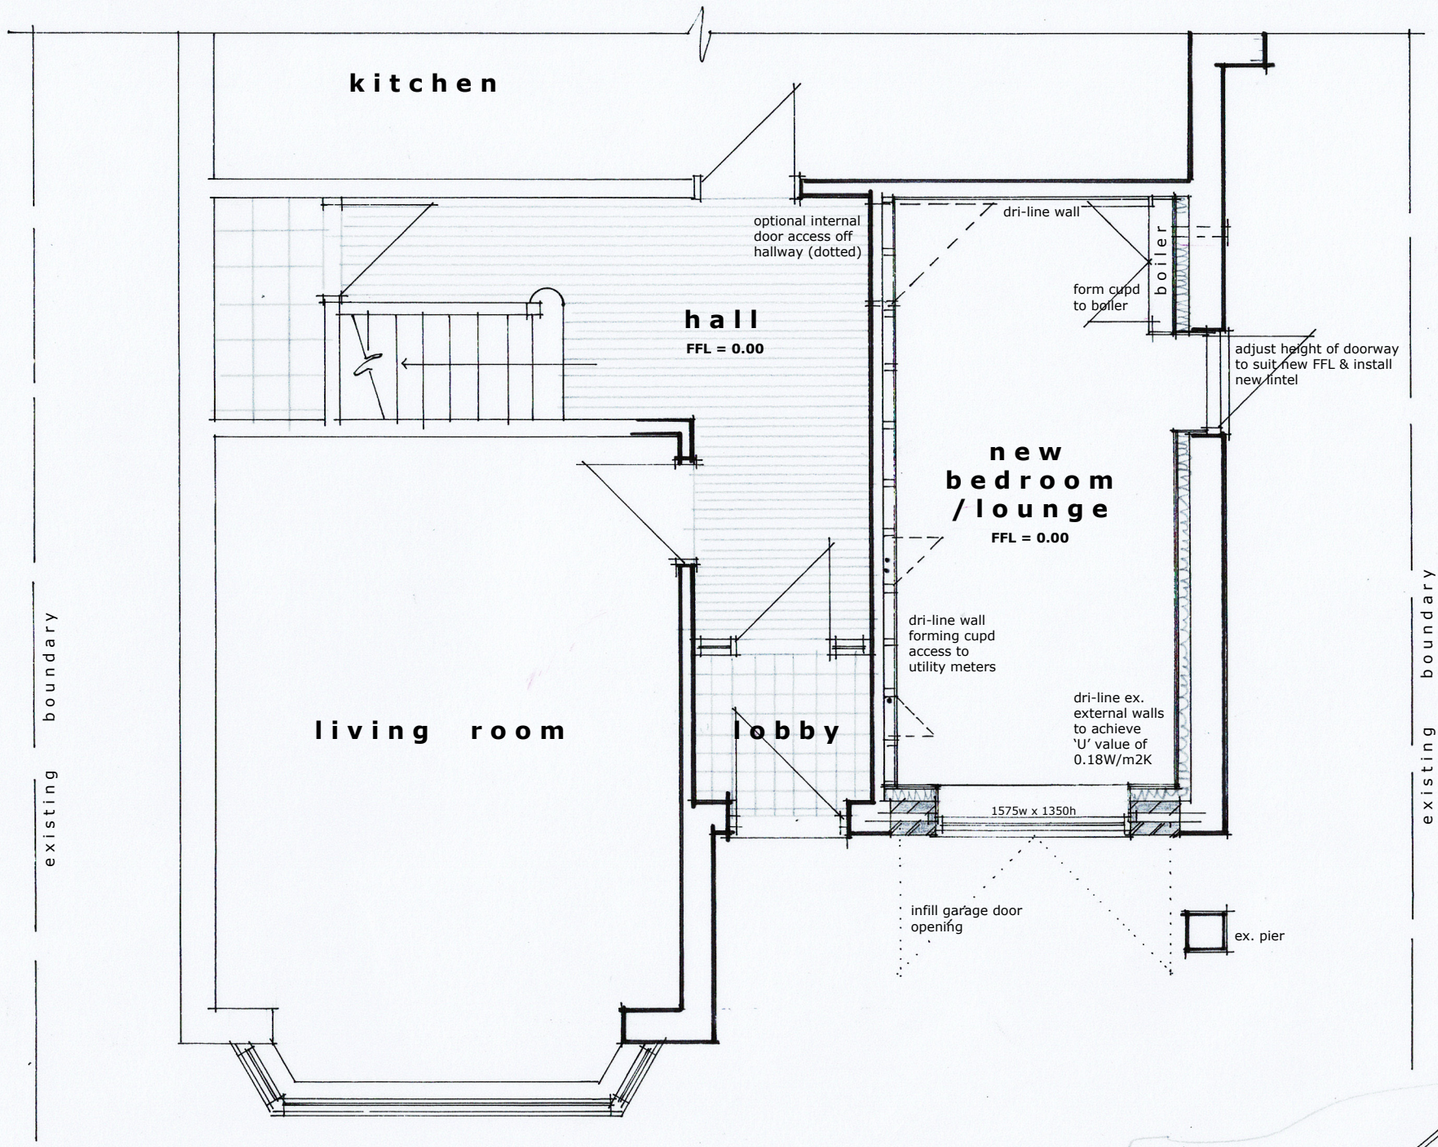

GROUND FLOOR PLAN 1:50 @ A3

0 5m
metres

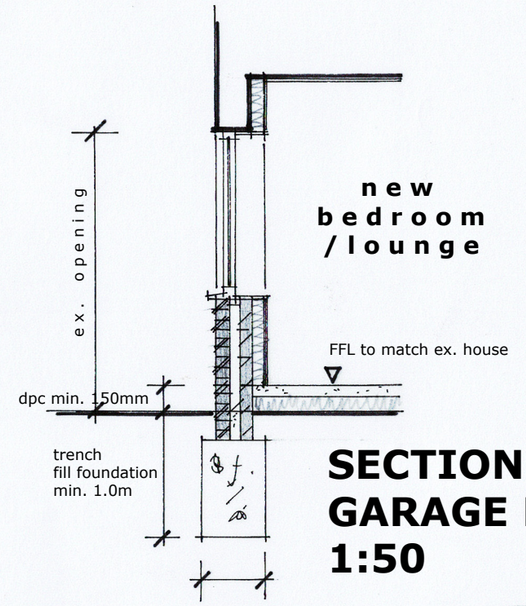

SECTION THRO' GARAGE DOOR INFILL 1:50



FRONT (w) ELEVATION 1:100 @ A3

0 5m
metres



SIDE (s)

WAYNE GANDER MCIAT
Chartered Architectural Technologist
98 Durrington Lane
WORTHING
West Sussex
BN13 2RQ
M – 07808 887896
E – waynegander08@gmail.com