

NORTH

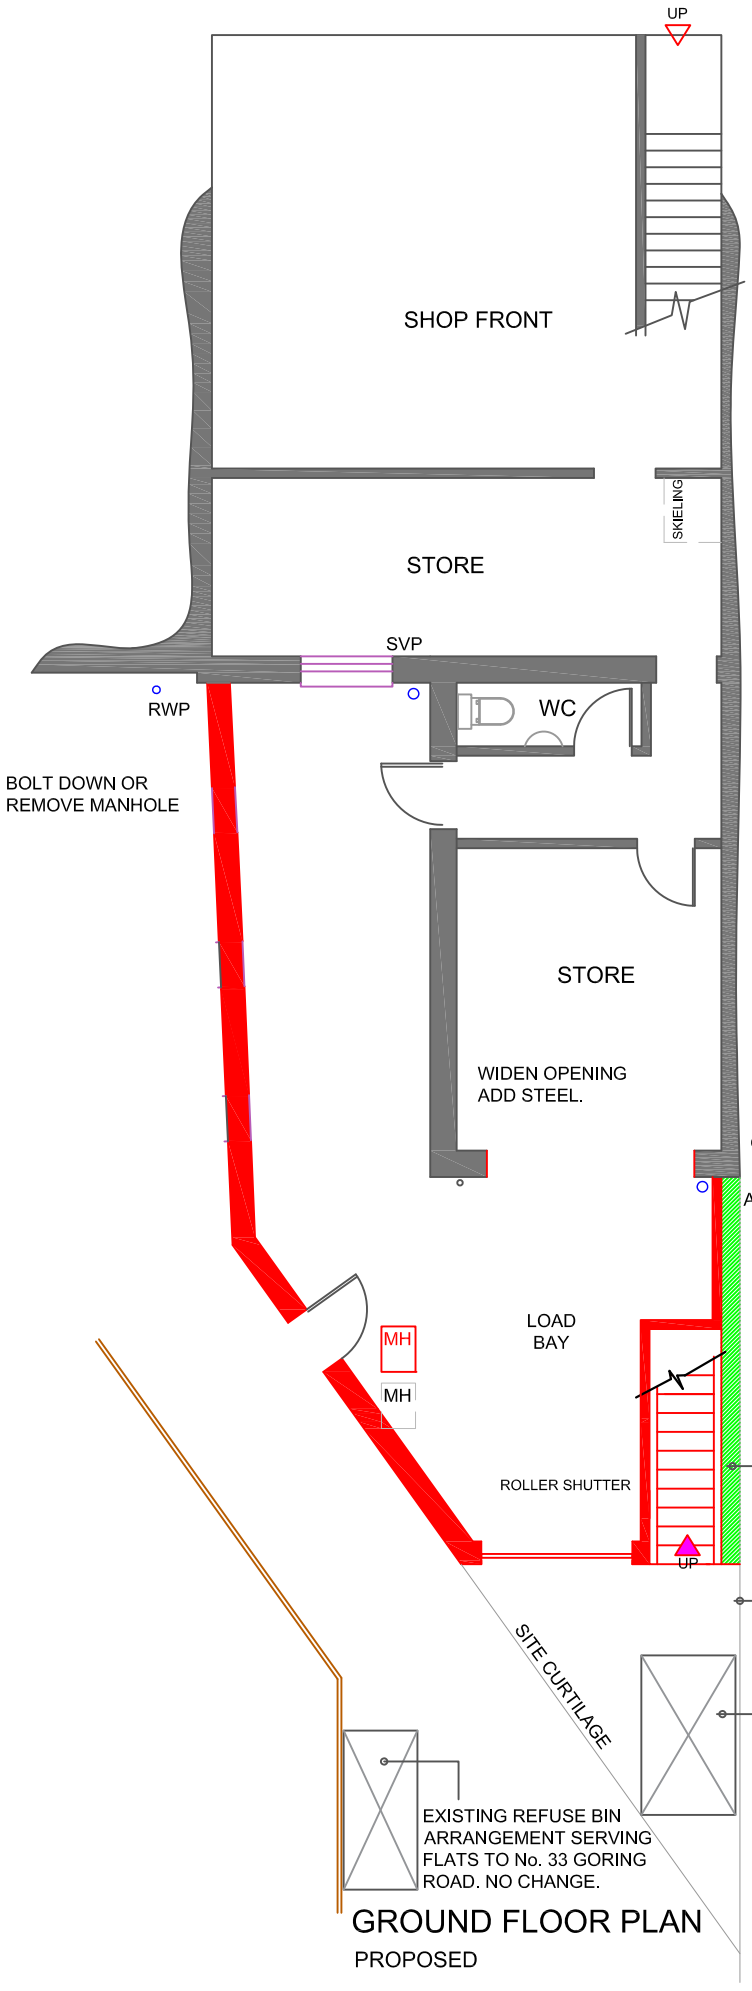

GROUND FLOOR PLAN

PROPOSED

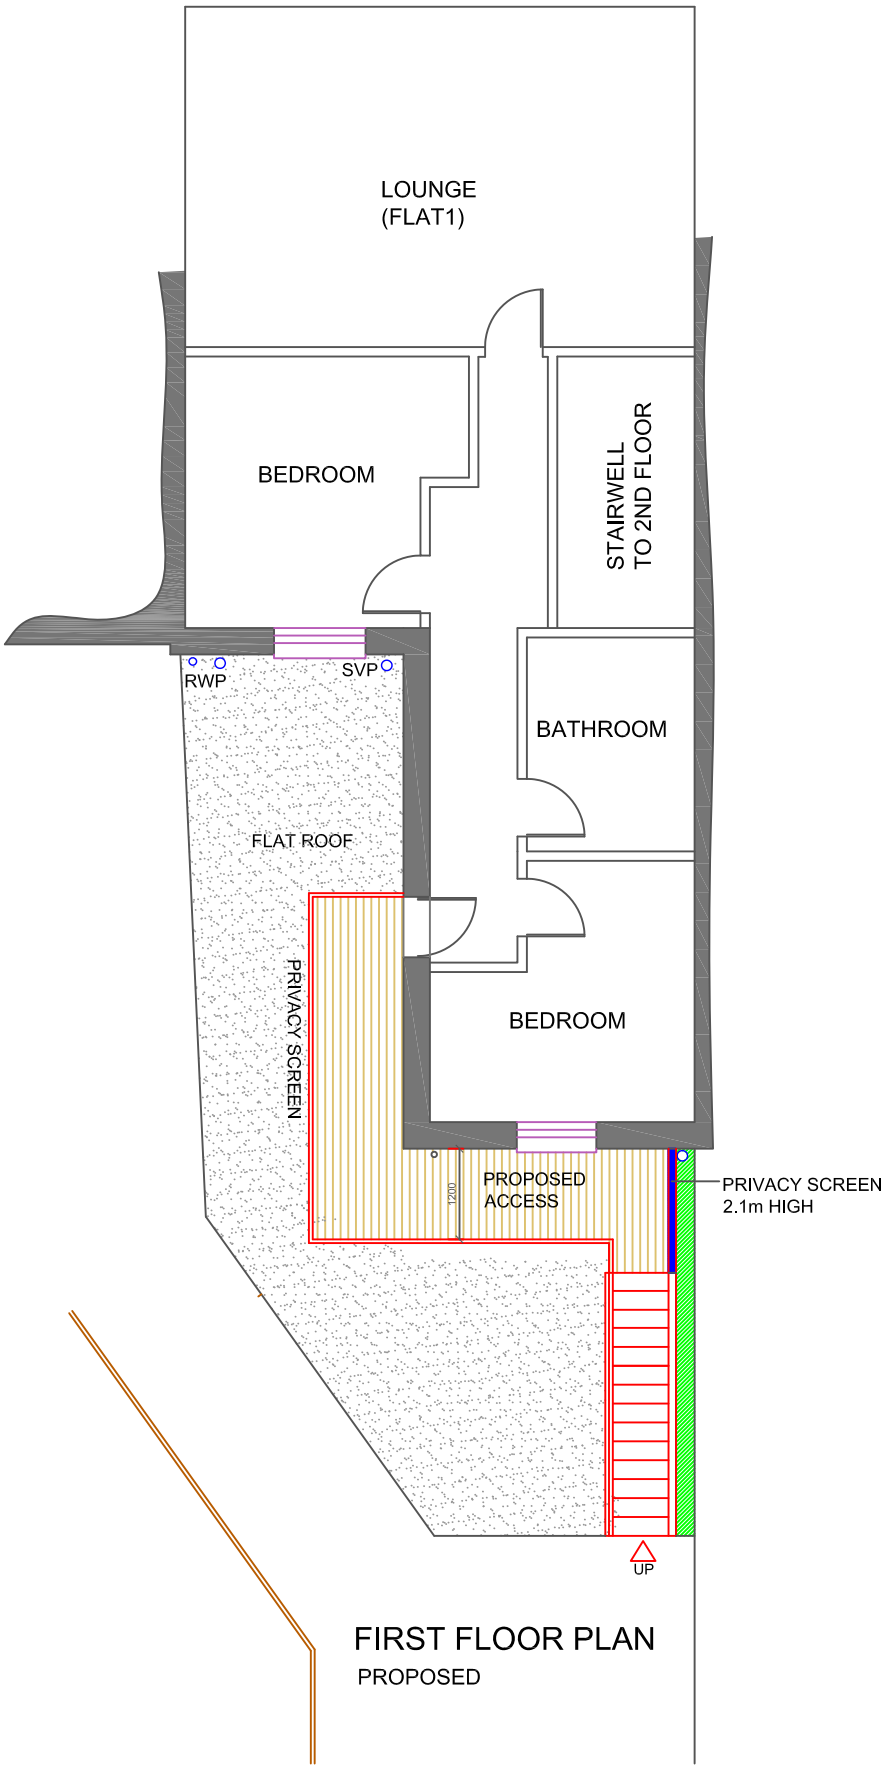

FIRST FLOOR PLAN

PROPOSED

0m 1m 2m 3m 4m 5m 6m 7m 8m 9m 10m

JIM PERRY		
33 GORING ROAD, WORTHING BN12 4AR		
PROPOSED FLOOR PLANS		
JP 11	PLANNING	02.10.23
1:100	A3	H

This drawing is copyright ownership of Simon Mckay.