Southern Water

Planning Services
Adur and Worthing Councils
Portland House
Richmond Road
Worthing
West Sussex
BN11 1LF

ADUR & WORTHING
- 7 JUL 2015
PLANNING SERVICES

Developer Services
Southern Water
Southern House
Sparrowgrove
Otterbourne
Hampshire
SO21 2SW

Tel: 0330 303 0119
Email: developerservices@southernwater.co.uk

Your Ref
AWDM/0901/15
Our Ref
PLAN-010218
Date
01/07/2015

Dear Sir

Proposal: Single storey rear extension; raised roof ridge with front and rear dormers (Re-submission of AWDM/0408/15).
Site: 44 Kingston Close, Shoreham-By-Sea, West Sussex, BN43 6LP.
AWDM/0901/15

Thank you for your letter of 19/06/2015

Southern Water requires a formal application for any new connection to the public foul and surface water sewer to be made by the applicant or developer.


We request that should this application receive planning approval, the following informative is attached to the consent:
"A formal application for connection to the public sewerage system is required in order to service this development, Please contact Southern Water, Sparrowgrove House, Sparrowgrove, Otterbourne, Hampshire SO21 2SW (Tel: 0330 303 0119) or www.southernwater.co.uk".

Due to changes in legislation that came in to force on 1st October 2011 regarding the future ownership of sewers it is possible that a sewer now deemed to be public could be crossing the above property. Therefore, should any sewer be found during construction works, an investigation of the sewer will be required to ascertain its condition, the number of properties served, and potential means of access before any further works commence on site. The applicant is advised to discuss the matter further with Southern Water, Sparrowgrove House, Sparrowgrove, Otterbourne, Hampshire SO21 2SW (Tel: 0330 303 0119) or www.southernwater.co.uk".

Yours sincerely

Developer Services

SOUTHERN WATER

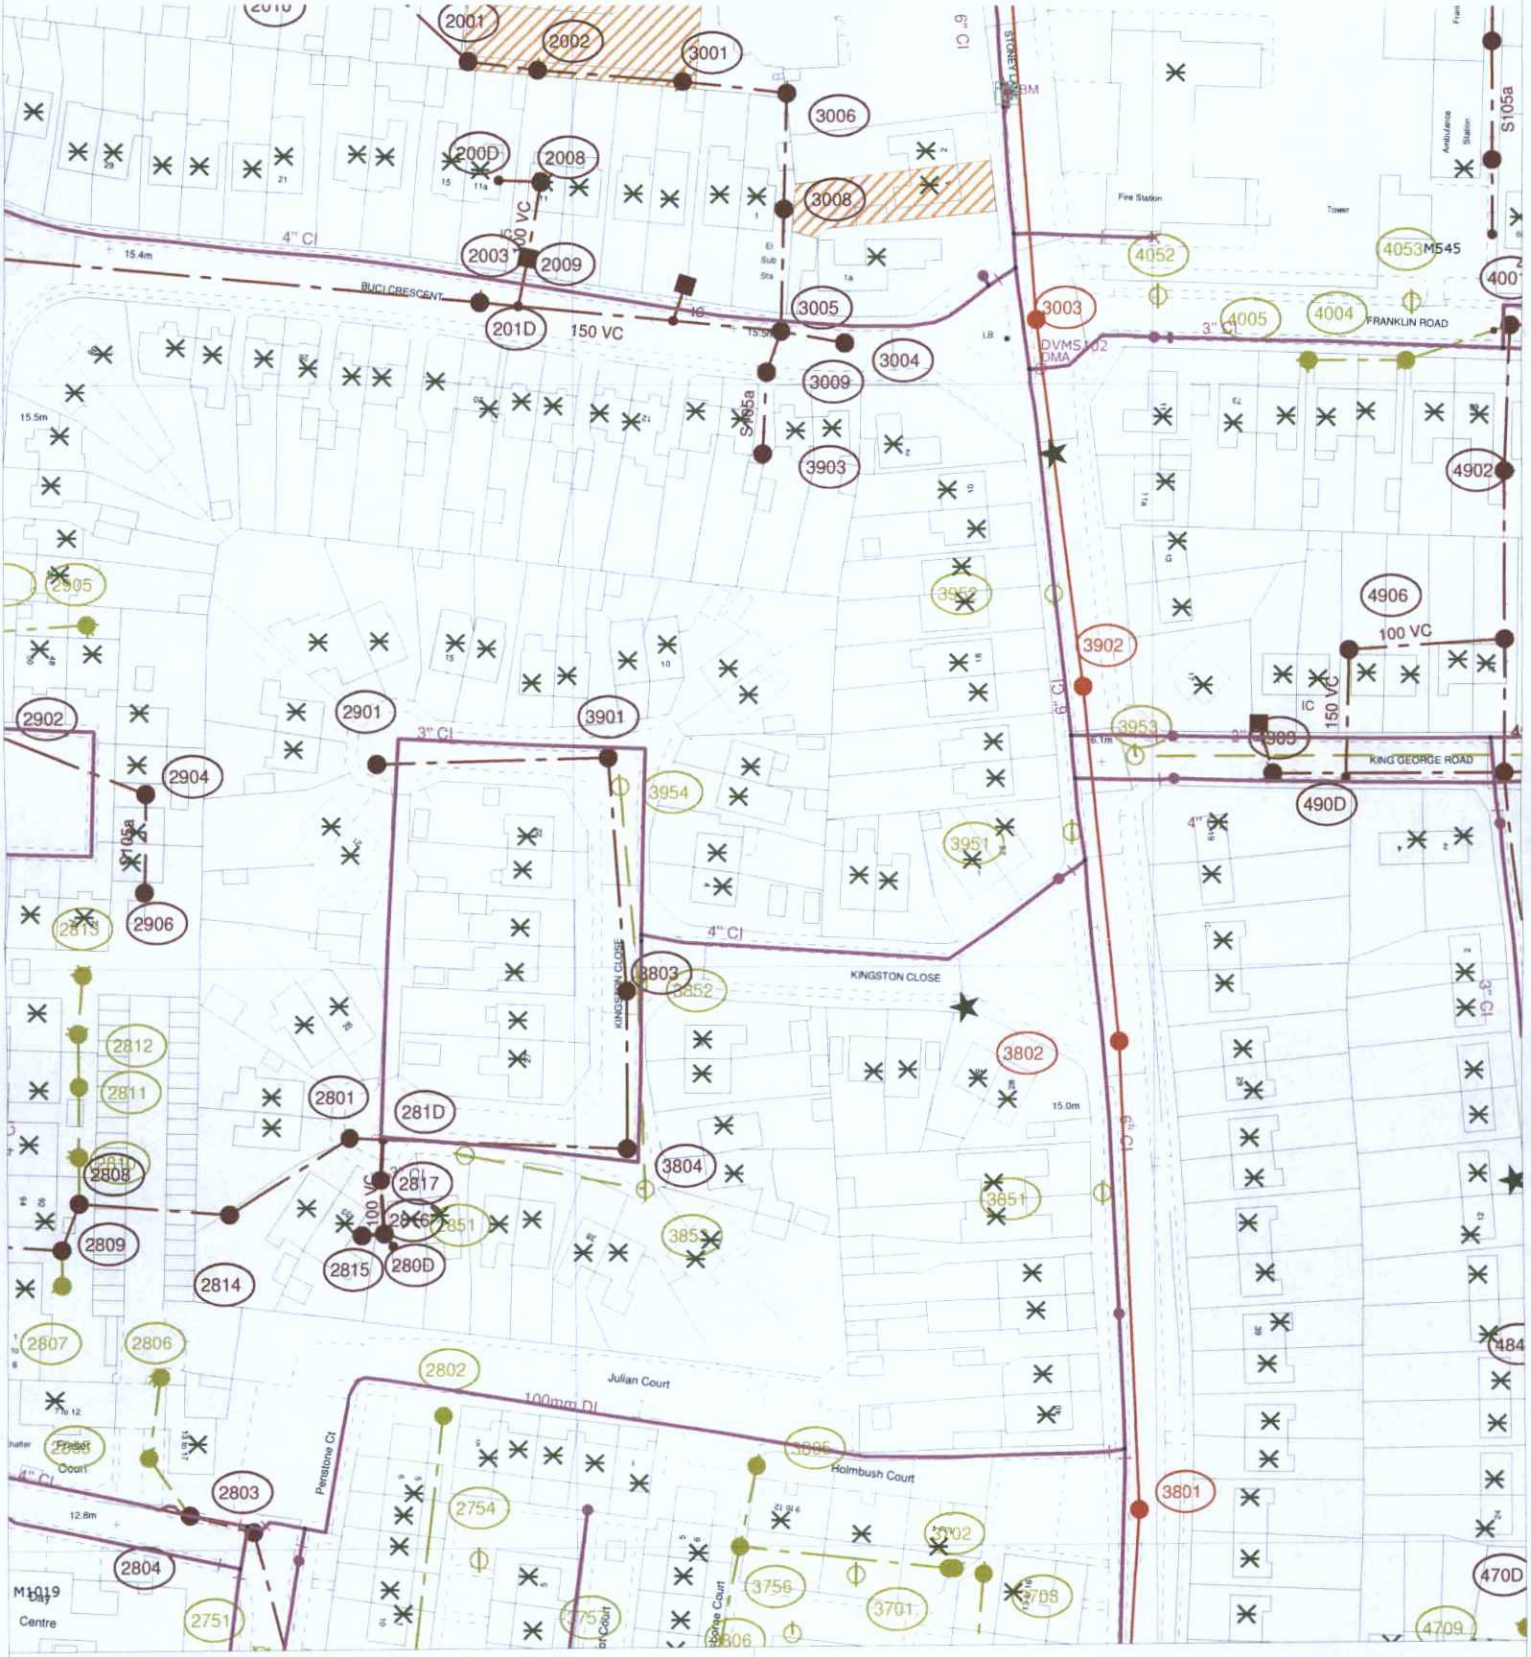

The positions of pipes shown on this plan are believed to be correct, but Southern Water Services Ltd accept no responsibility in the event of inaccuracy. The actual positions should be determined on site.

Based upon Ordnance Survey Digital Data with the permission of the controller of H.M.S.O. Crown Copyright Reserved Licence No. WU 298530

Southern Water

O.S. REF: TQ2305NW | Scale: 1:1250 | N | Printed By: jayarar | Date: 1-7-2015

Screen Print | Southern Water MapGuide Browser

WARNING: BAC pipes are constructed of Bonded Asbestos Cement

WARNING: Unknown (UNK) materials may include Bonded Asbestos Cement

Requested By: