A2 SHEET

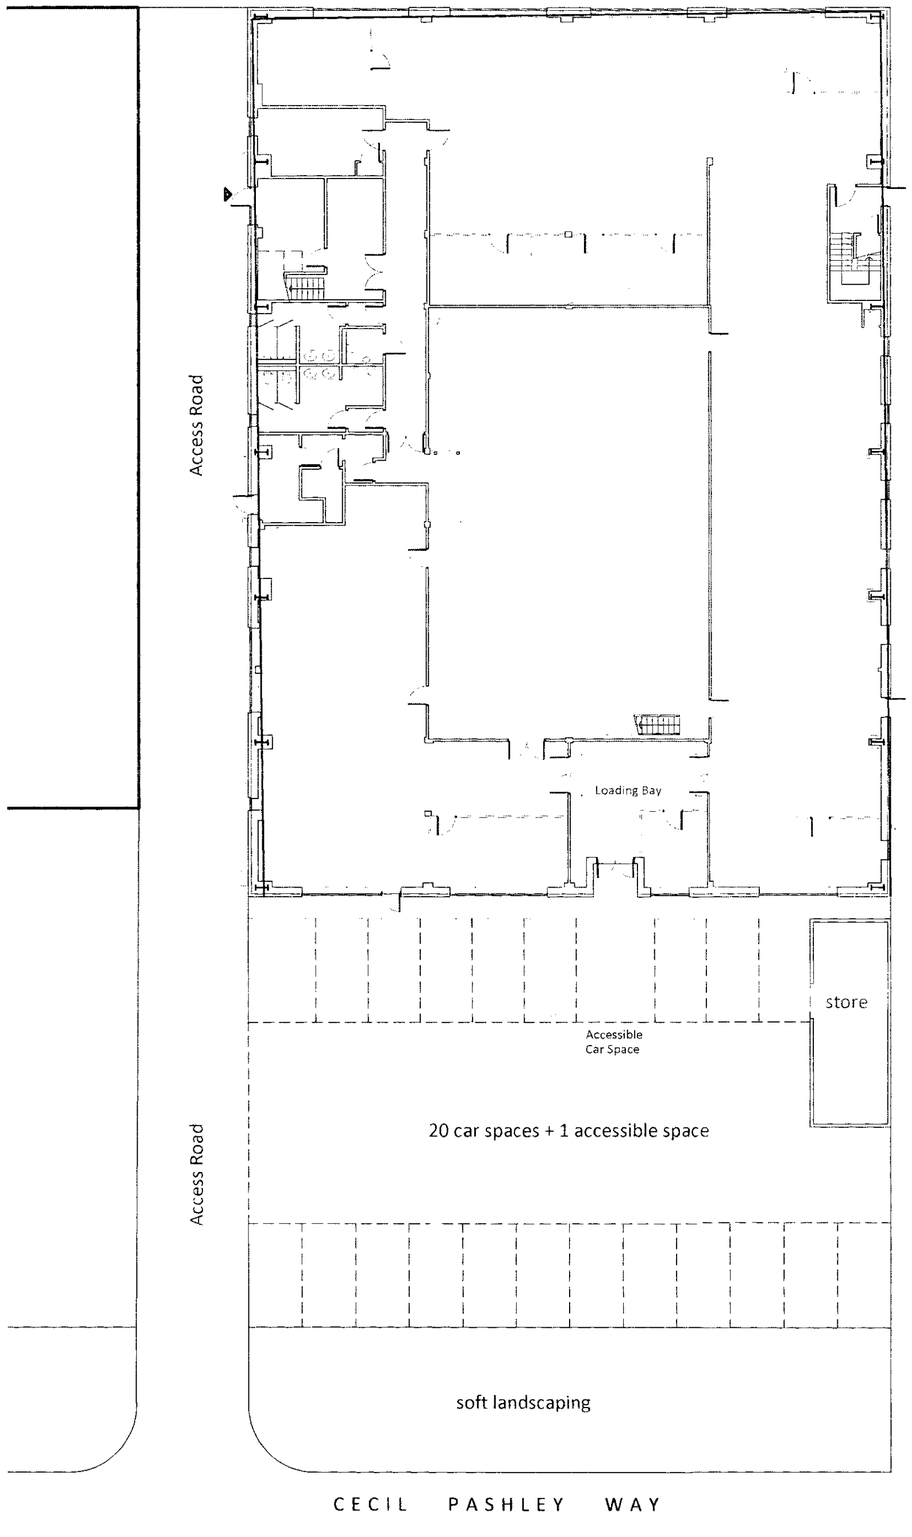

EXISTING BLOCK PLAN WITH CAR PARKING

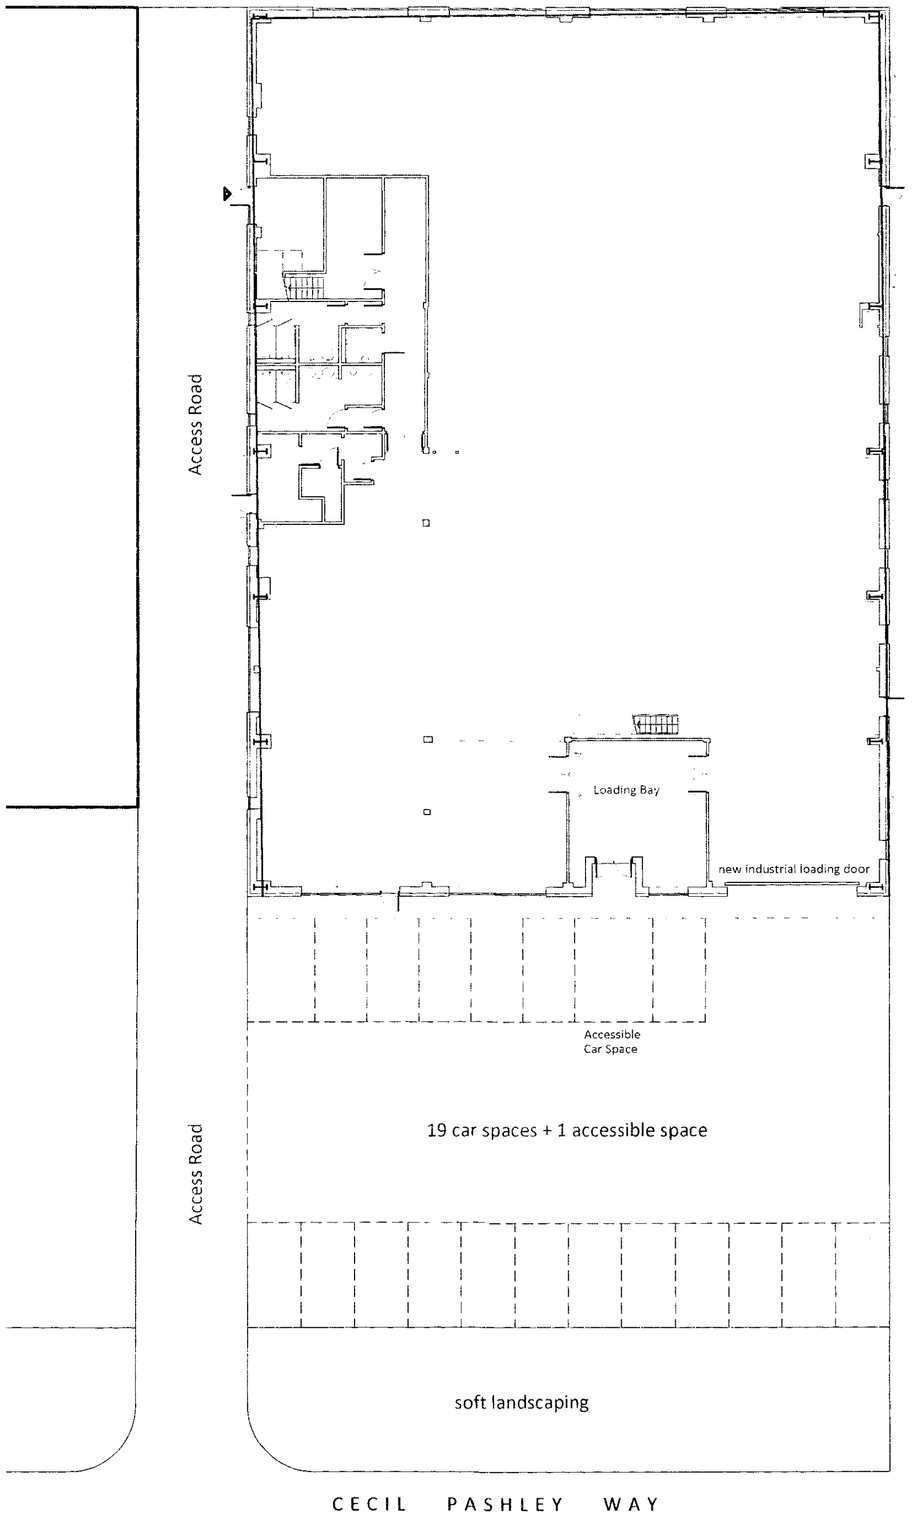

PROPOSED BLOCK PLAN WITH CAR PARKING



ADUR & WORTHING
PLANNING SERVICES

PLAN	AWDM/[illegible]
DATE VALID	[illegible] 15/6/15

CIRpro
30 Churchill Square, Kings Hill
West Malling, Kent, ME19 4YU
mobile: +44 (0) 7949 145 514 m
office: +44 (0) 1732 897 514 w
website: www.cirpro.co.uk

Client :

Property Address :

Shoreham Airport
Cecil Pashley Way
West Sussex BN43 5FF

Drawing Title :

Existing & Proposed
Block Plan

Scale :	*Date :*	*By :*
1:200 A2	13/06/15	rs

Drawing Number :	*Amendment :*
SK-05	