
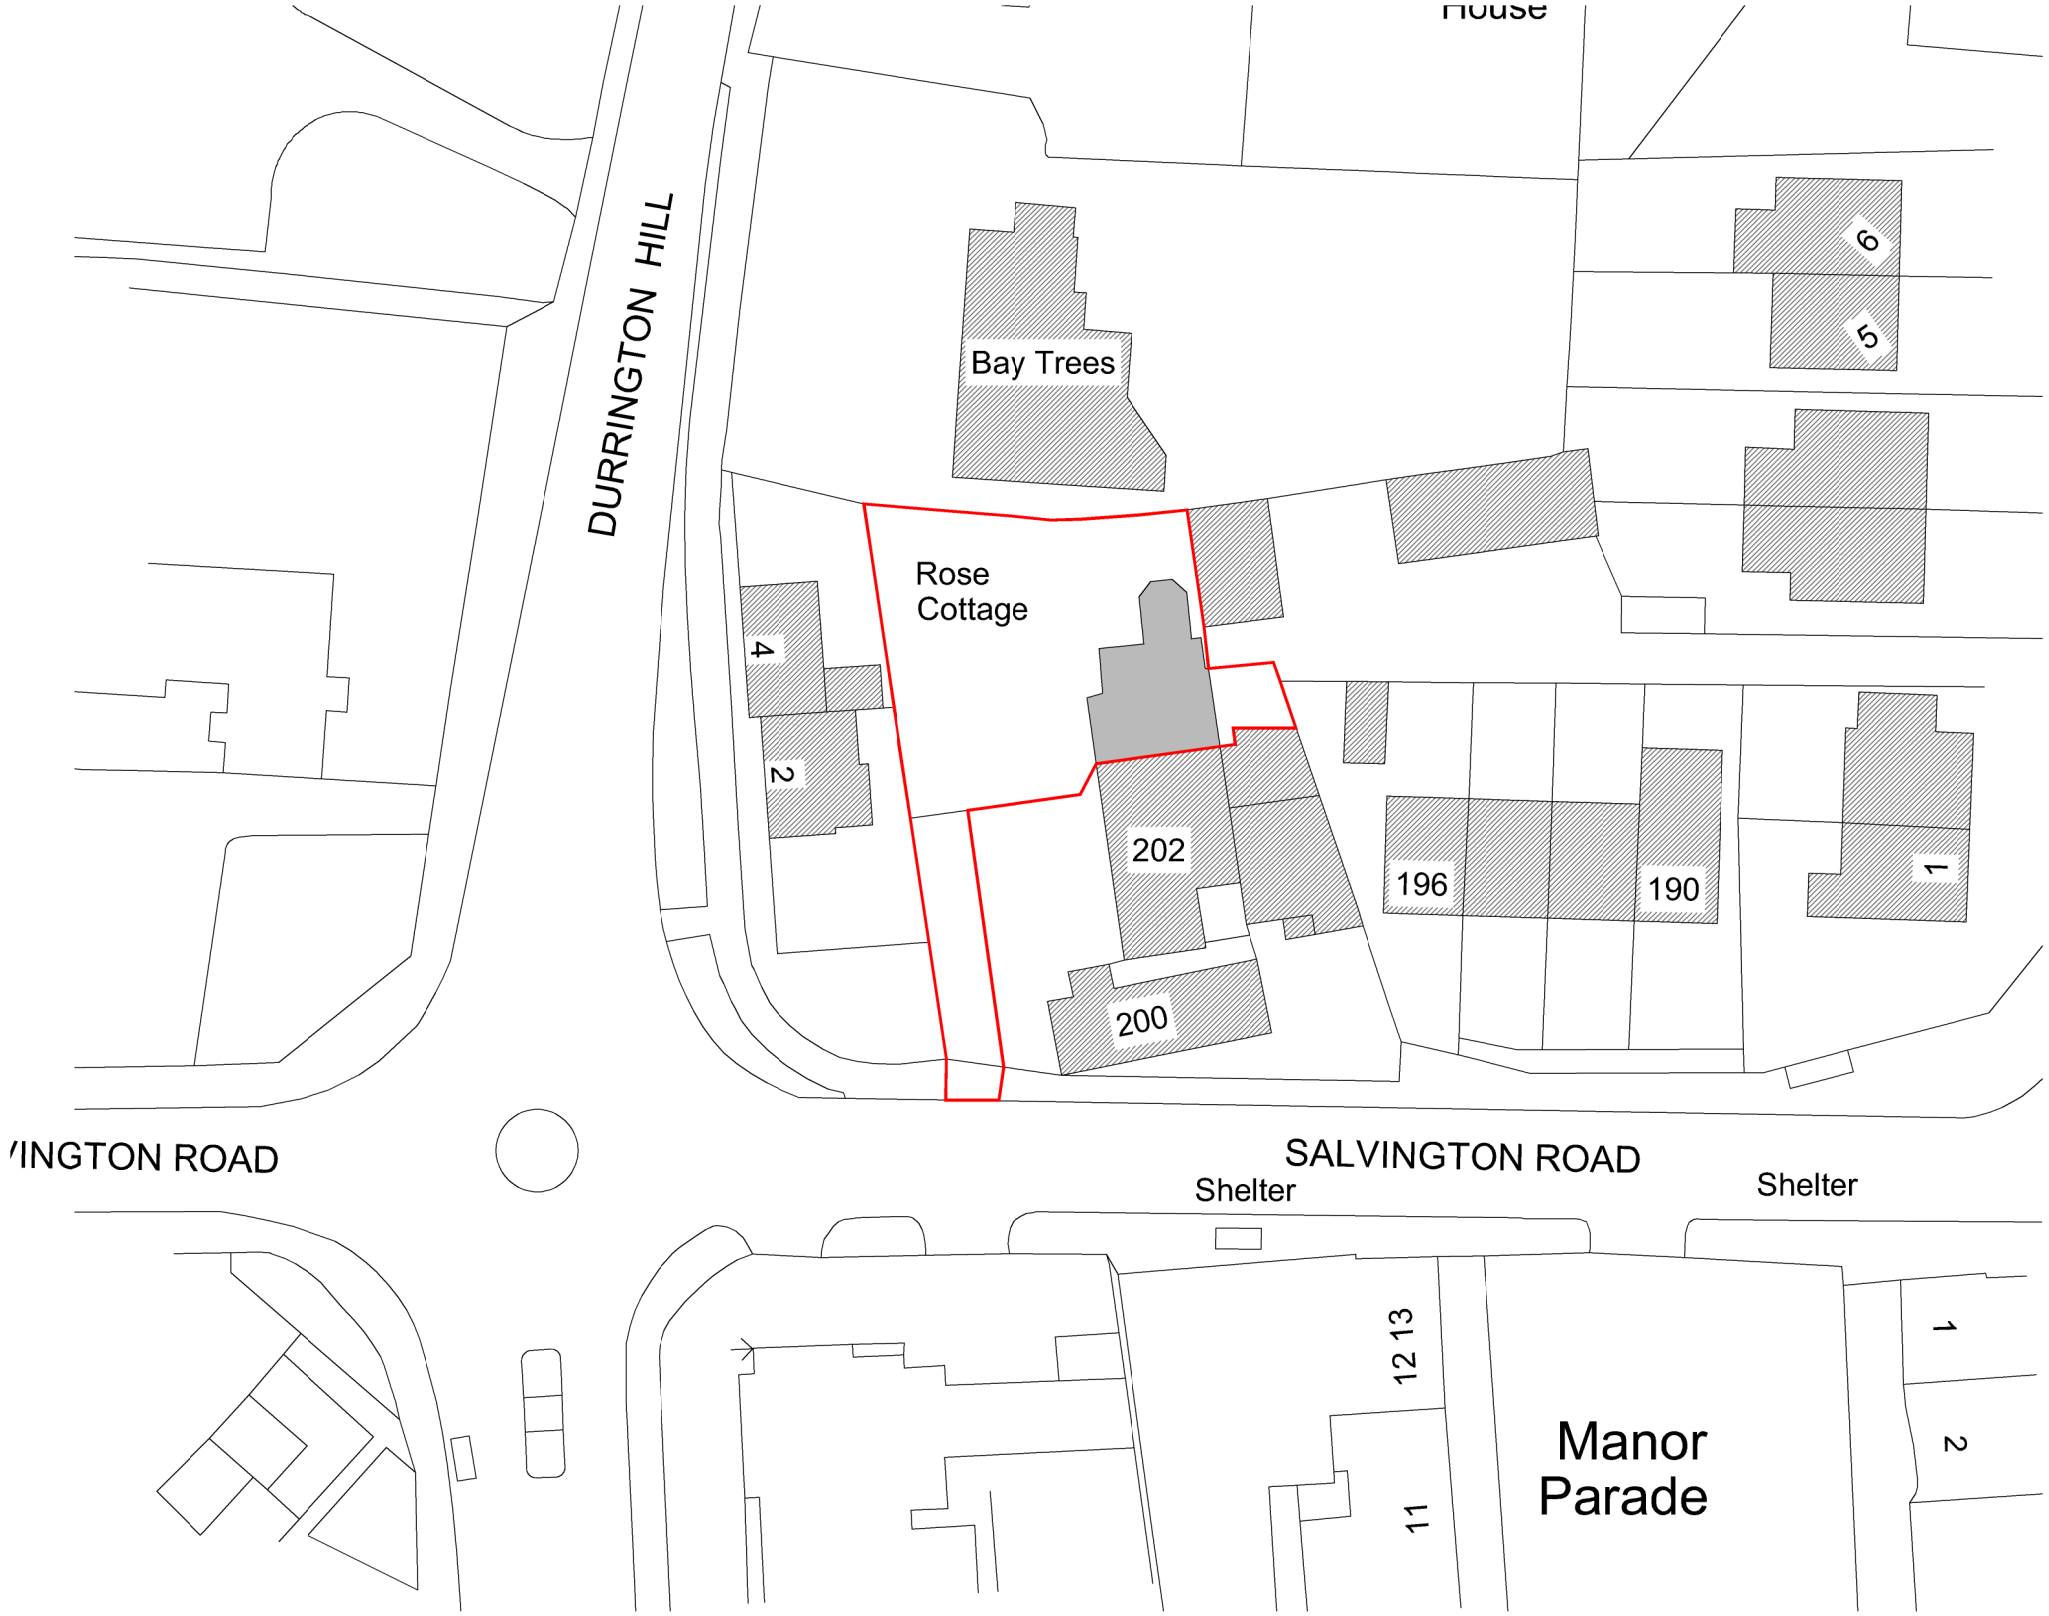


EXISTING BLOCK PLAN 1:500 @ A3

KEY:

- Site Boundary -
- Subject Building -
- Neighbouring Building -
- Proposed Structure -
- Proposed Alteration -

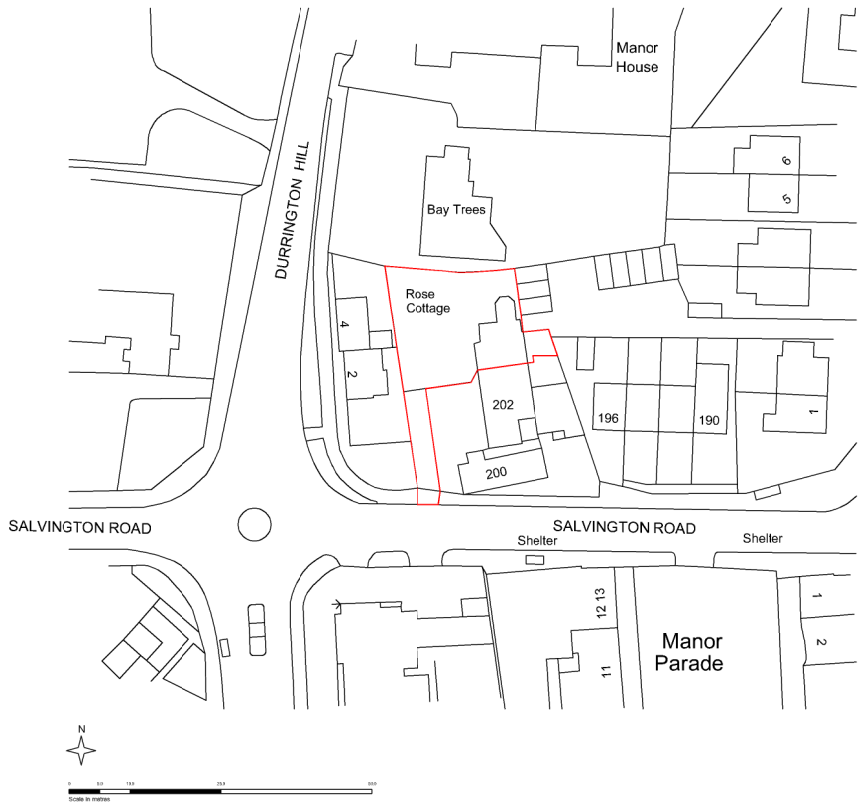

SITE LOCATION PLAN 1:1250 @ A3

Matt Barber
Architectural Technician

T: 07595429076
matt.barber_@outlook.com

Revisions	Date	By	: MB
		Scale	: 1:VAR @ A3
		Date	: APR 2025

Drawing : Site Location & Block Plan
Dwg No. : 032.001
Rev : .

Project : Rose Cottage, 202 Salvington Road
Worthing
West Sussex, BN13 2JS
Client : Mrs Elshof