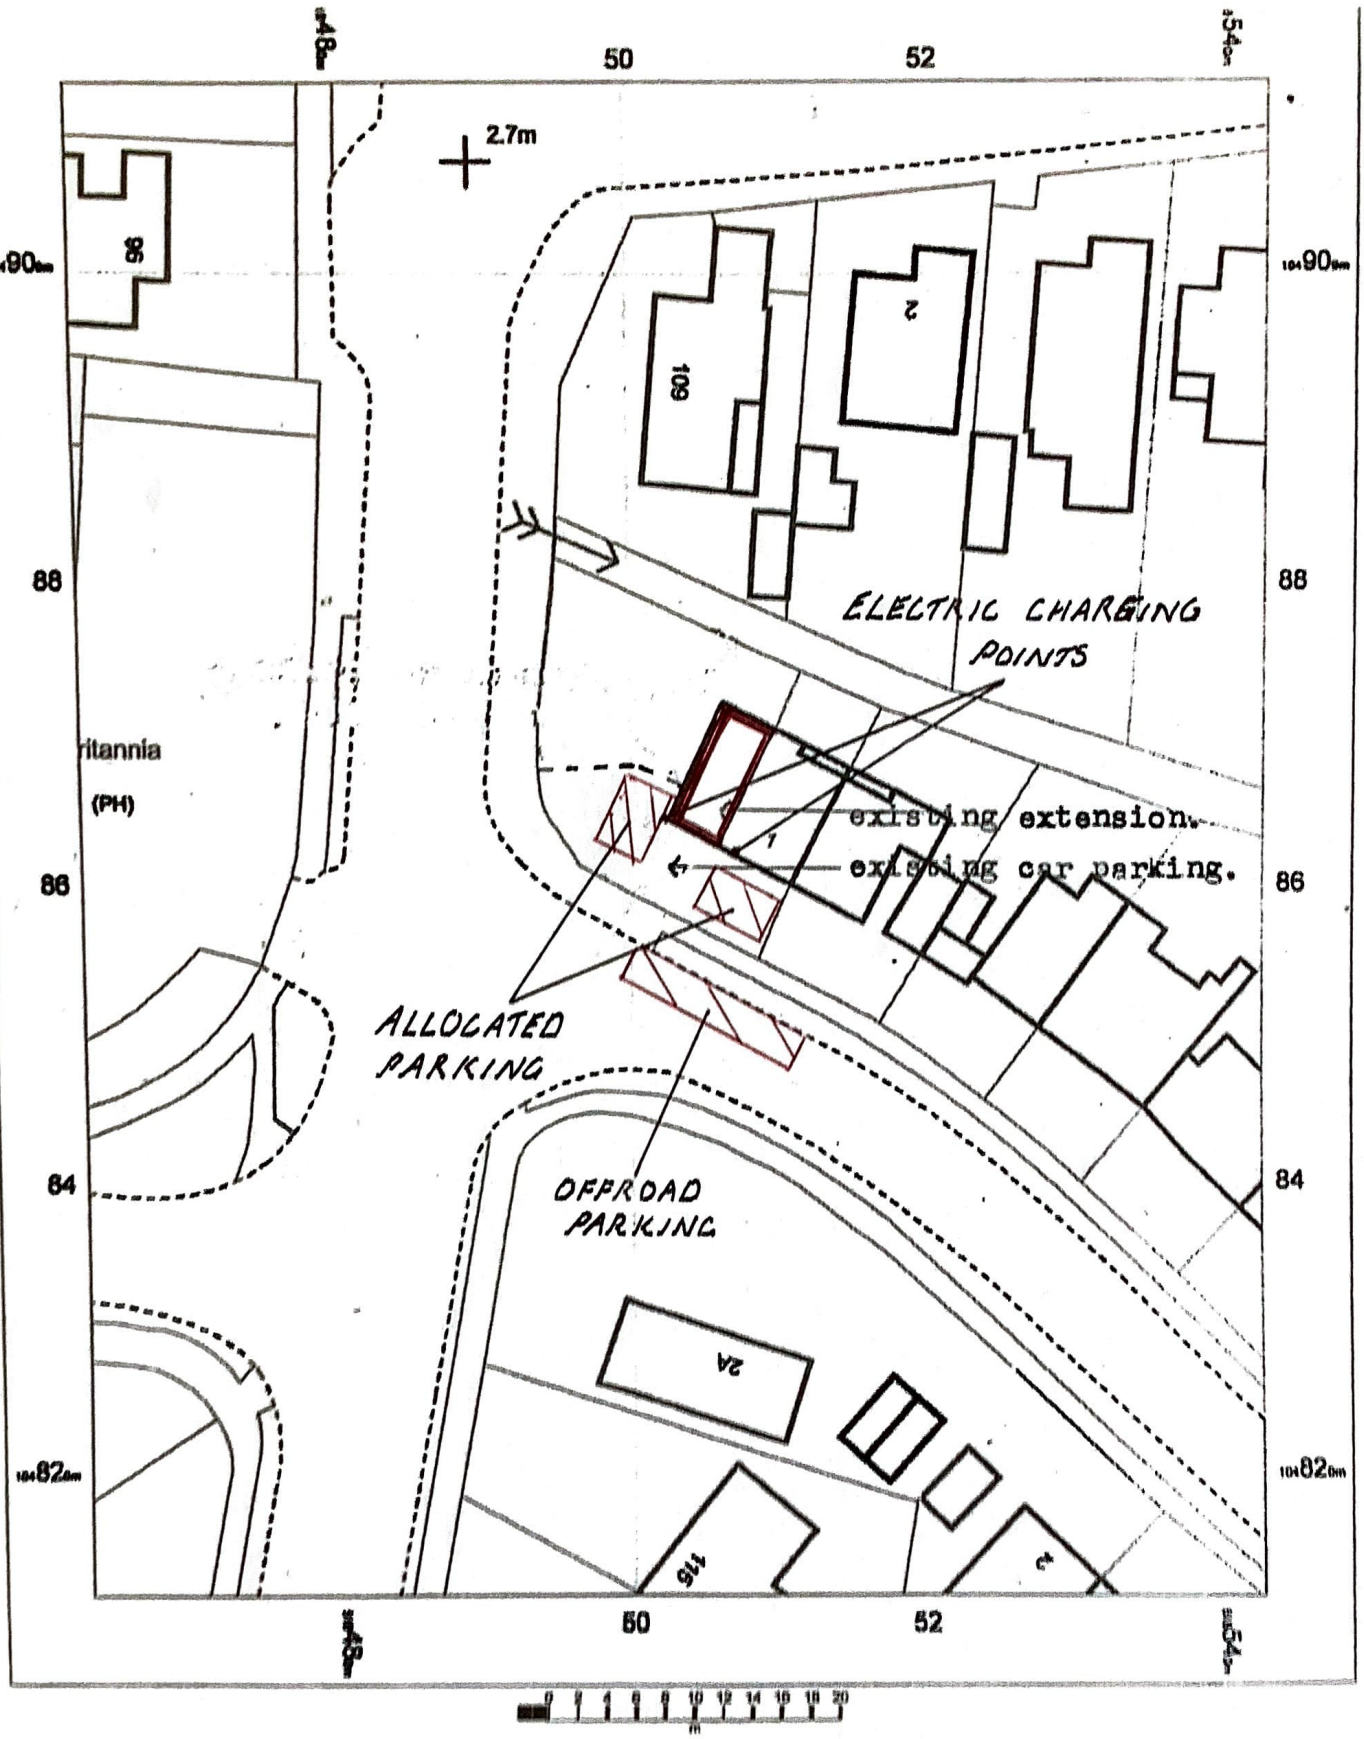

EXISTING & PROPOSED PLANS

1 Monks Avenue
Lancing
West Sussex
BN15 9DJ

OS MasterMap 1250/2500/10000 scale
17 February 2017, ID: MDP-00000867
www.mapdataportal.co.uk

1:500 scale print at A4, Centre: 518503 E, 104862 N

©Crown Copyright and database rights 2016 OS 100019980

N

MAPS@ Aworth
SURVEY CONSULTANTS