
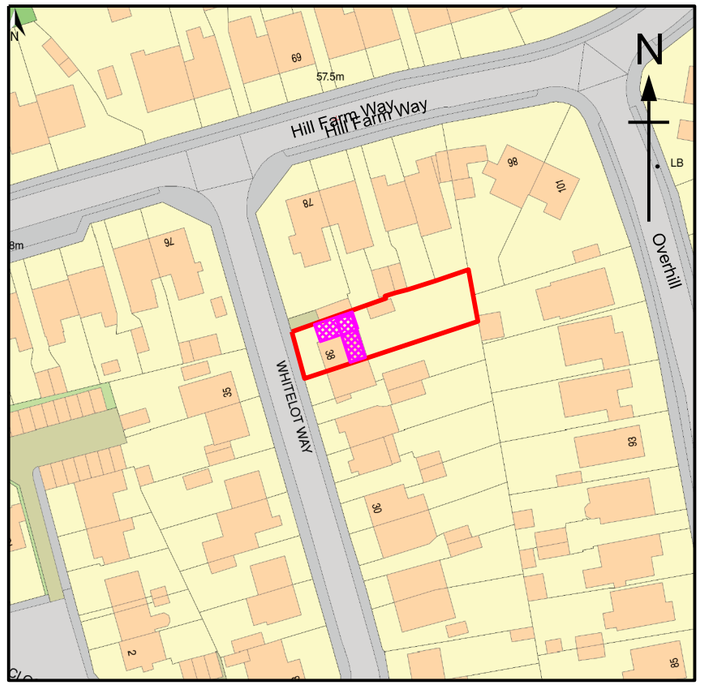


0 5 10 25 50

Location Plan

SCALE 1:1250

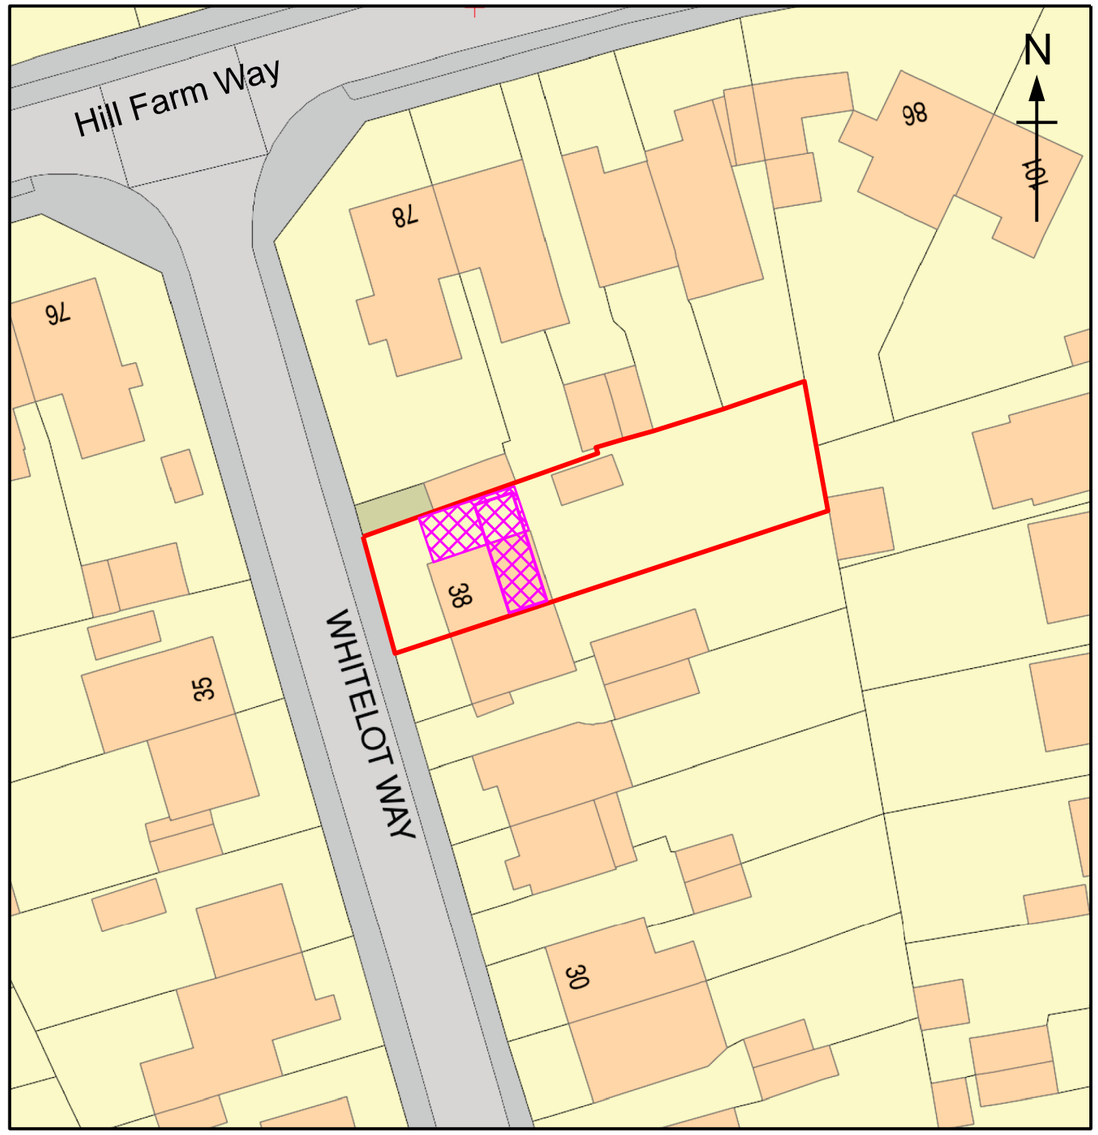

0 2 4 10 20

Block Plan

SCALE 1:500

Client: Mr Fernandes		Title: Proposed 2 Storey Side ExtensionLoft Coversion with Dormer to Rear Elevation Location & Block Plans	Drawn By:	Size: A3	Date: 22/05/23
Title: 38 Whitelot Way Southwick, Brighton, West Sussex, BN42 4YF			Drawing Number: JBD/BN42/2YF/050		Rev: C