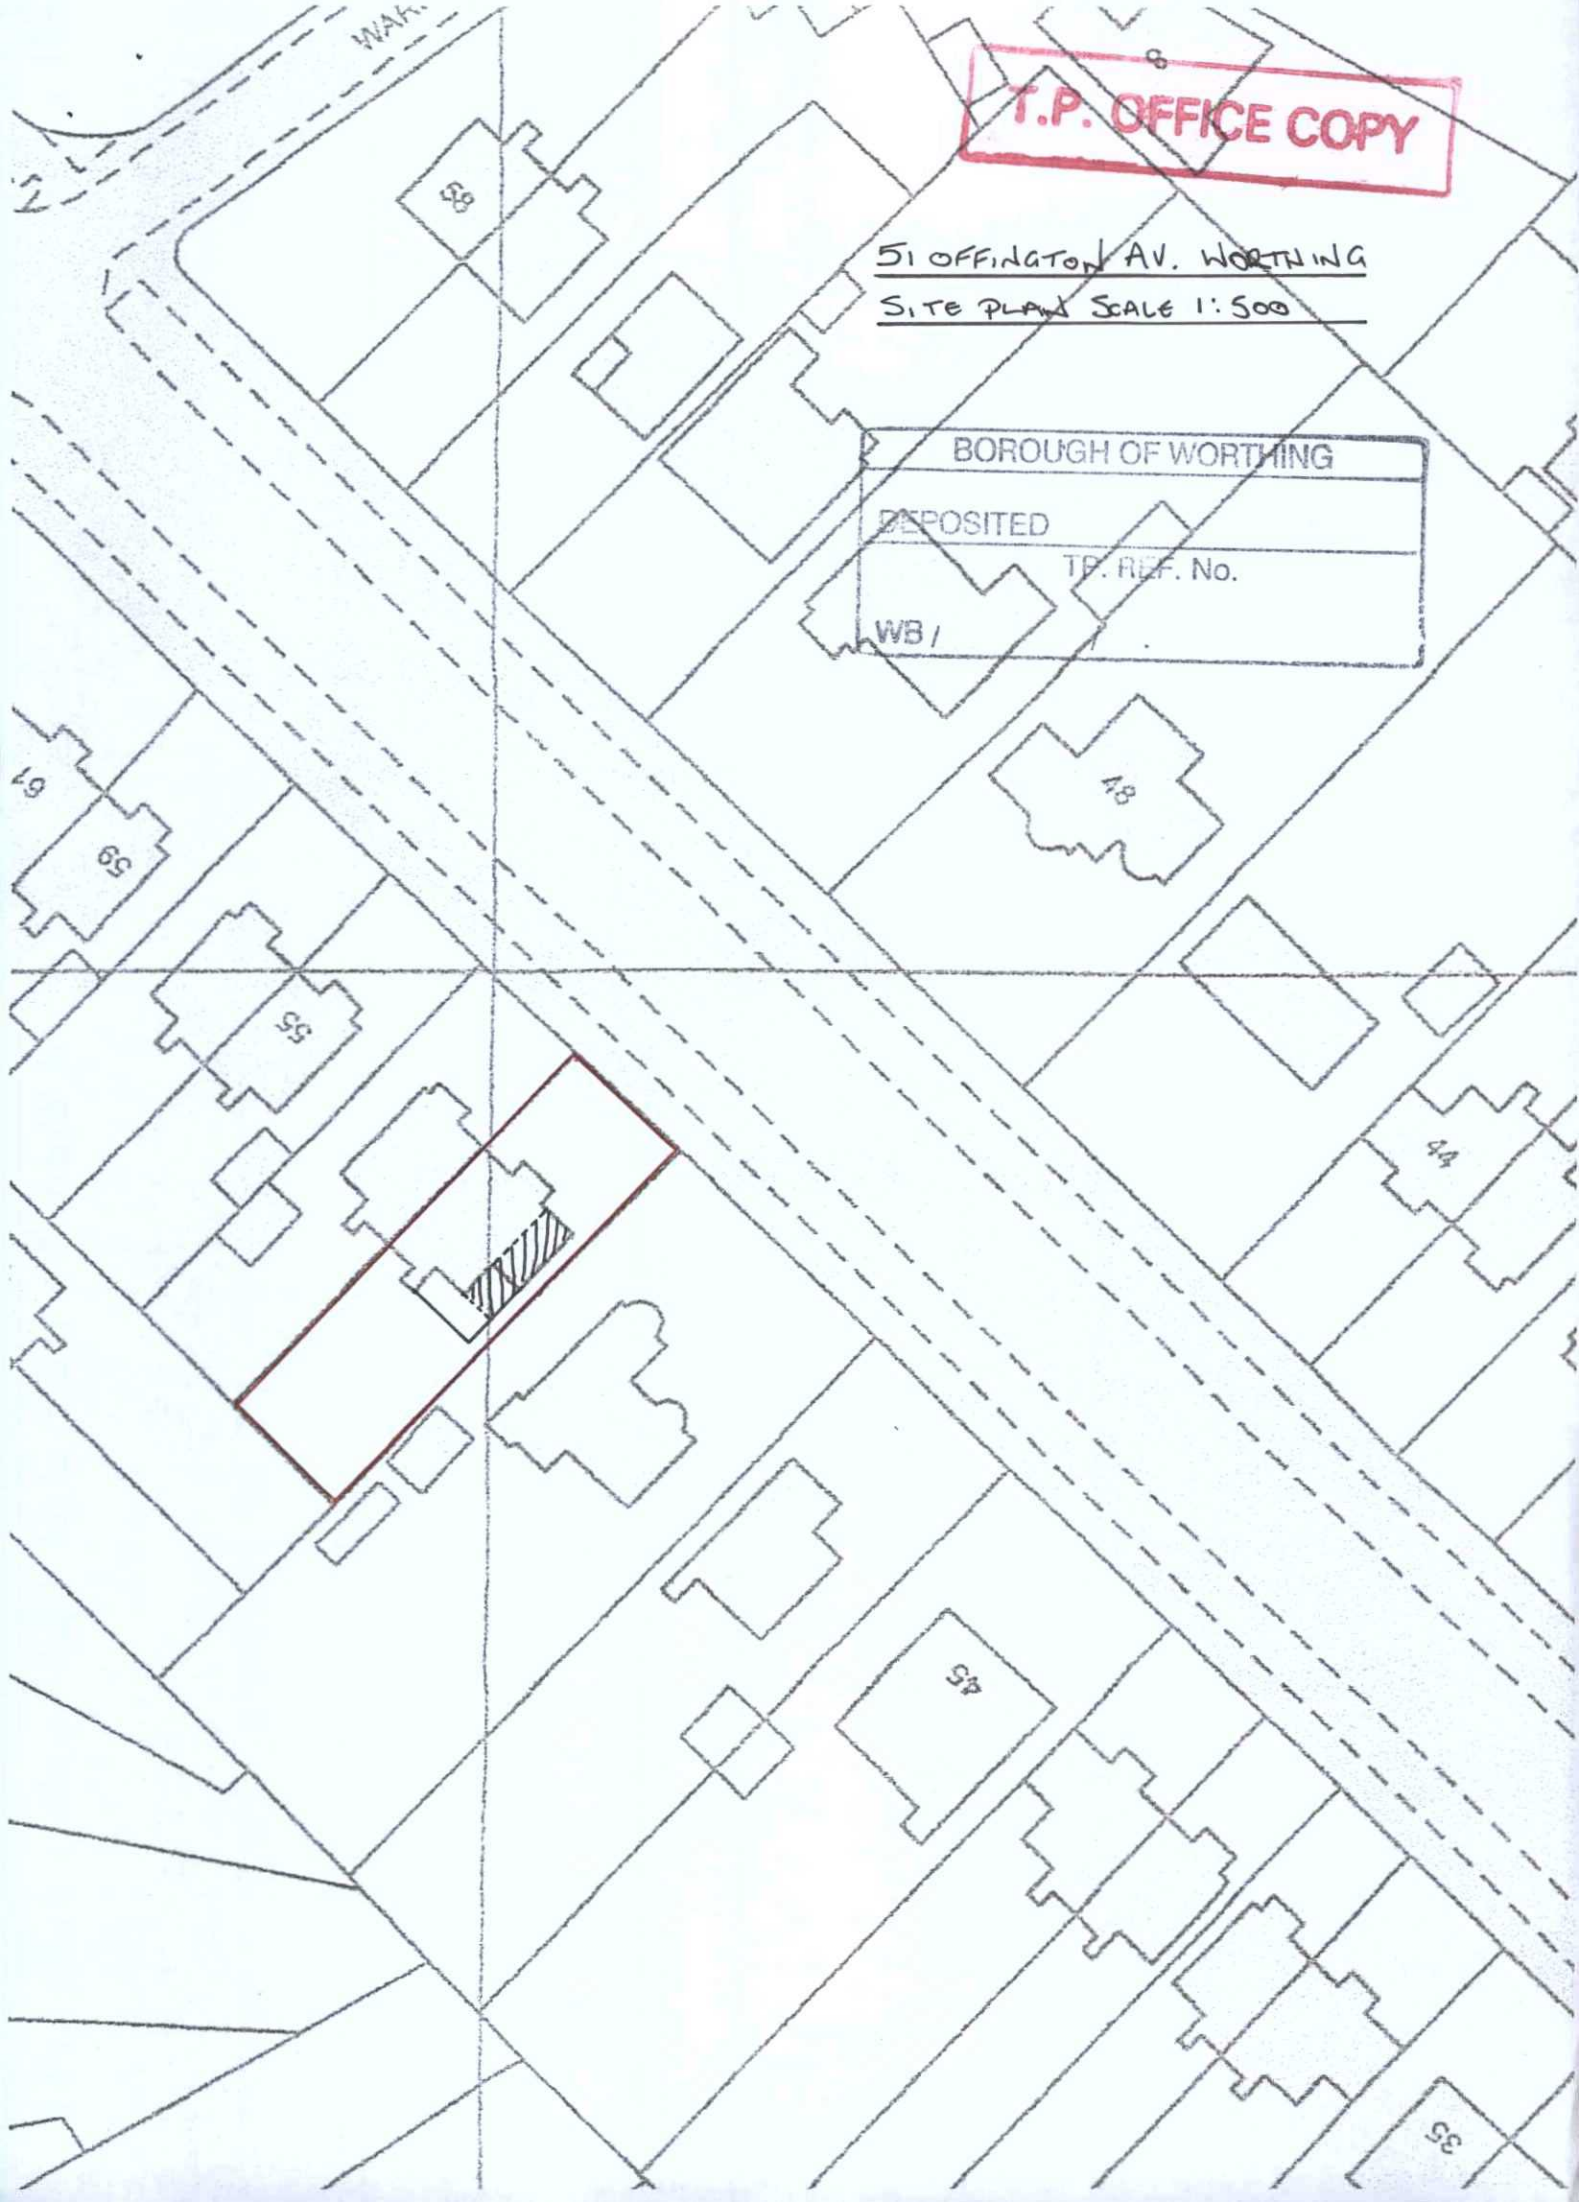

T.P. OFFICE COPY
51 OFFINGTON AV. WORTHING
SITE PLAN SCALE 1:500
BOROUGH OF WORTHING
DEPOSITED
TP. REF. No.
WB/
63
59
55
48
44
45
35