

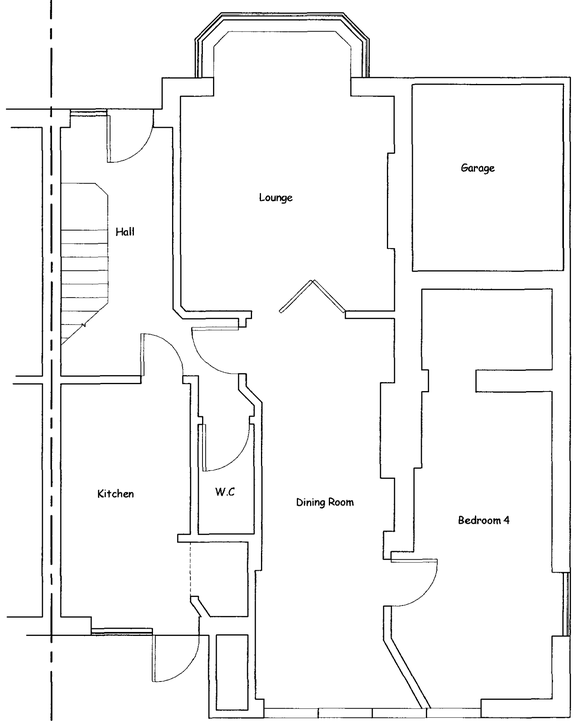



Existing Ground Floor Plan

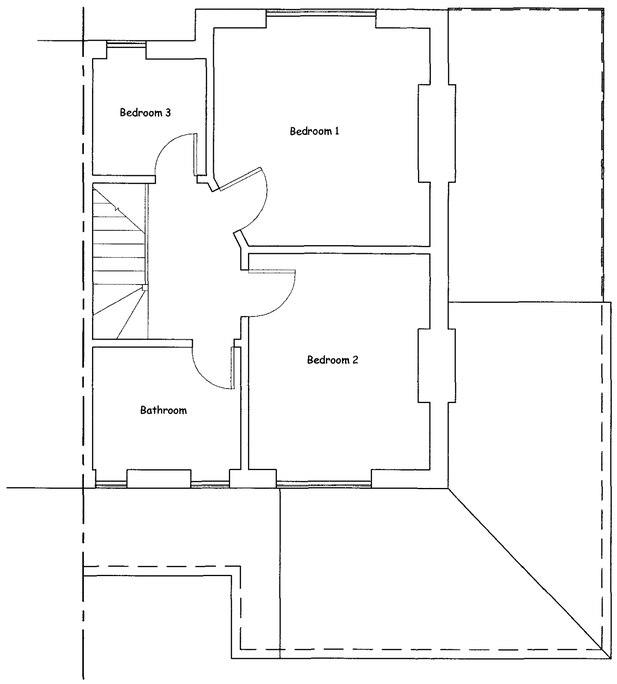


Existing First Floor Plan

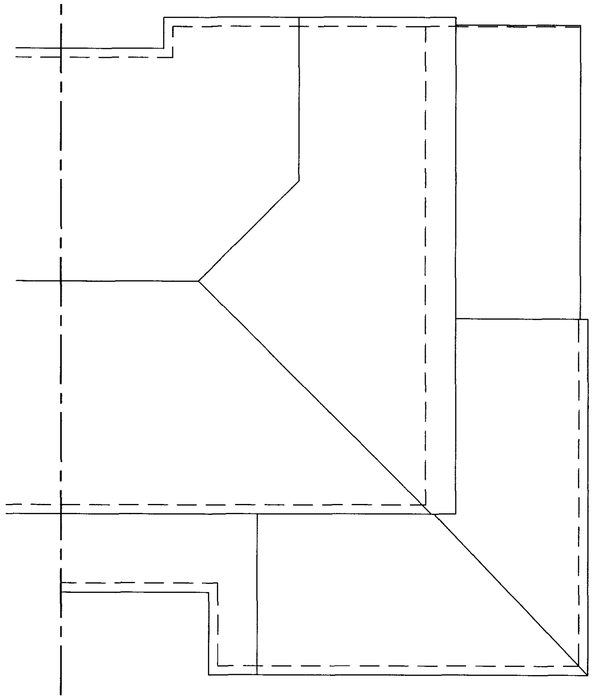


Existing Roof Plan

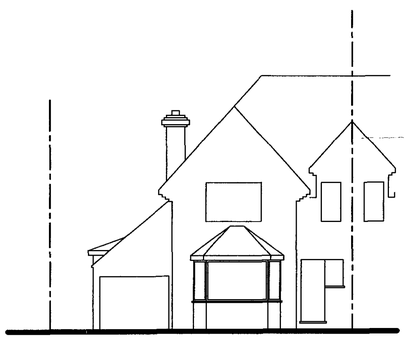

Existing Front Elevation

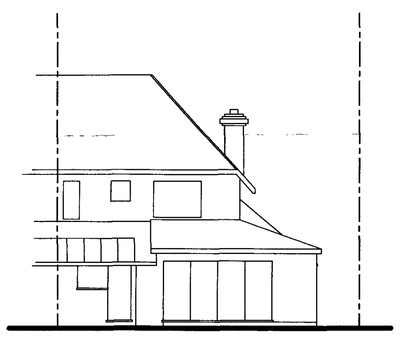

Existing Rear Elevation

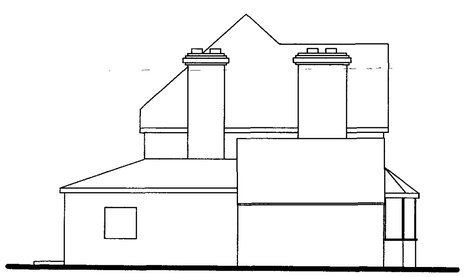

Existing Side Elevation

Andrew Mugan
AutoCAD Draughtsman
Address: 55 Sompting Road, Lancing
West Sussex, BN15 9LB
Telephone: 01903 537062 Mobile: 07525369130

Rev:	Date:	Revision Description:

Client: Mr B Sandford

Address: 51 Offington Avenue
Worthing
West Sussex

Project: Existing Floor Plans And Elevations

Scale: 1:50 1:100

Date: FEB 2011

Drawing No: 01/02/2011

Drawn By: AJM

Revision: