


Location Plan 1:1250

0 25 50 75 100


Scale In Metres

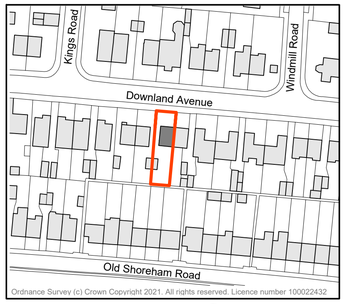


Block Plan 1:500

0 10 20 30 40


Scale In Metres

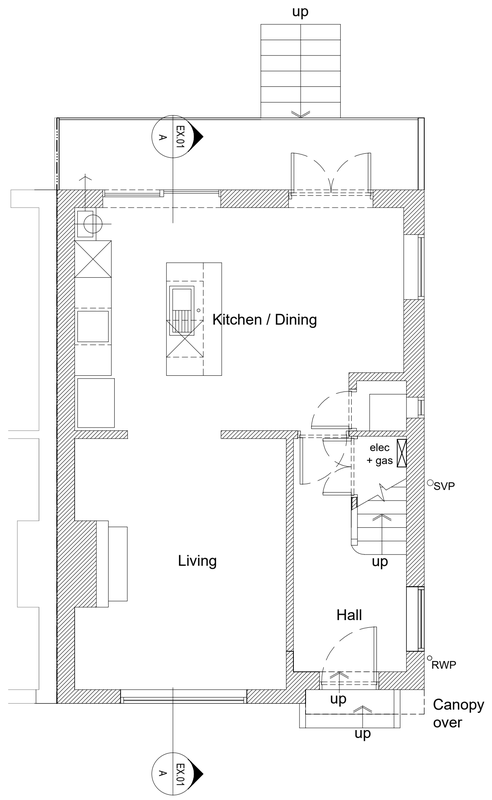

Ground Floor Plan 1:50

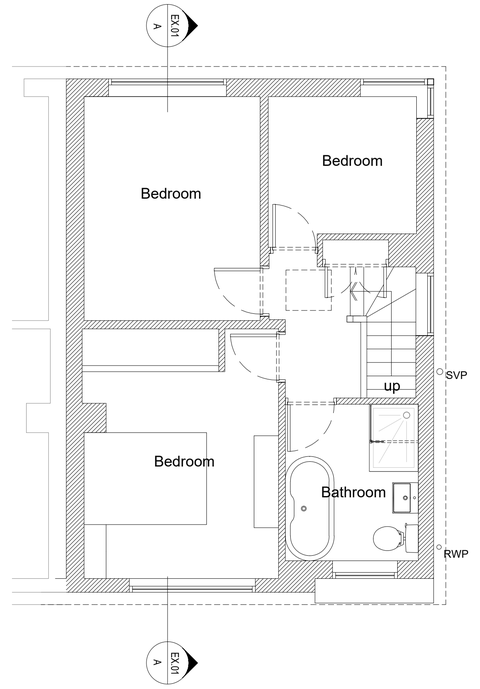

First Floor Plan 1:50

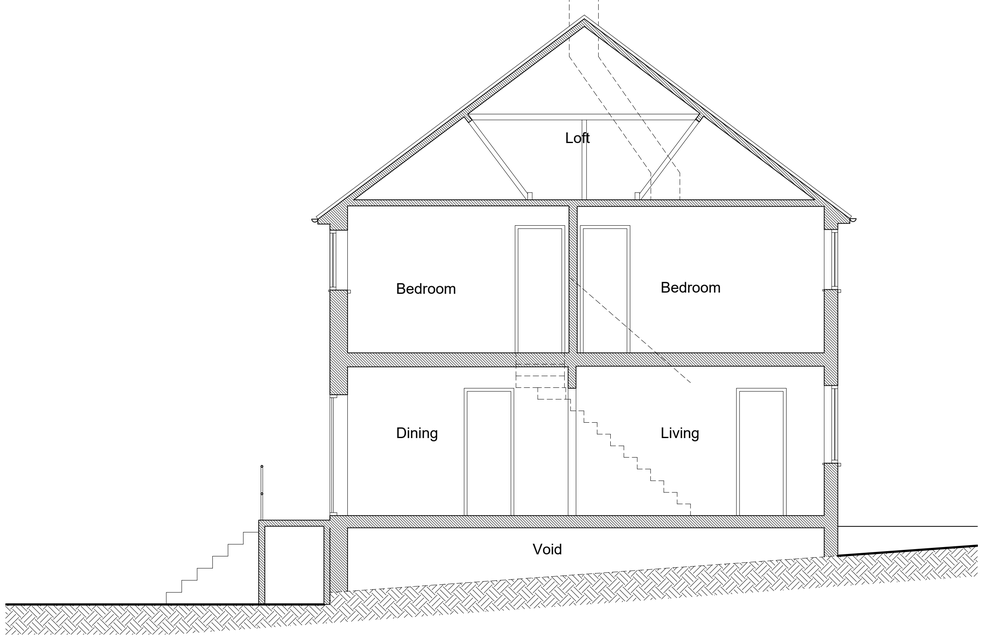


Section A - A 1:50


Scale 1:50

0 1 2 3 4 5 6 7 8 9 10

Scale In Metres

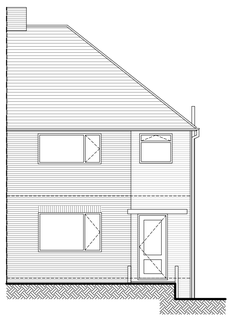

Front Elevation 1:100

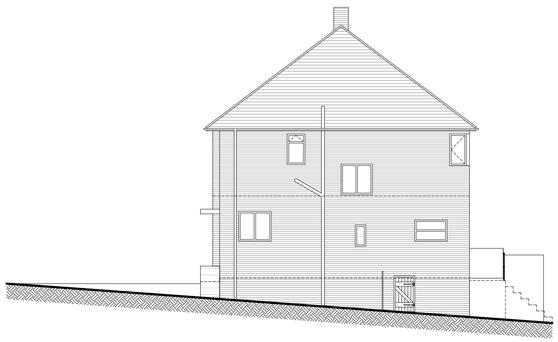

Side Elevation 1:100



Rear Elevation 1:100

Scale 1:100

0 2.5 5 7.5 10

Scale In Metres

DEACON + RICHARDSON
ARCHITECTS
email: design@drltd.co.uk
web: www.drltd.co.uk
tel: 01273 888080
253 Ditchling Road
Brighton
BN1 6JD

drawn	checked	RIBA stage				
CW	CR	MS	A	17.06.21	Planning issue	TR -
			-	09.07.18	Client Issue.	- -
			rev.	date	comment	auth. chkd.

©Copyright Deacon and Richardson Ltd.

client/job
Mr & Mrs Richardson
54 Downland Avenue
Southwick BN42 4RN

drawing title
Existing plans, section + elevations EXISTING

scale/sheet size
Varies @ A1

drawing number
3692.EX.01

revision
-

Do not scale off drawing except for Planning purposes. Check all dimensions on site before work is commenced. All goods materials workmanship to conform with current regulations BSS & COP.