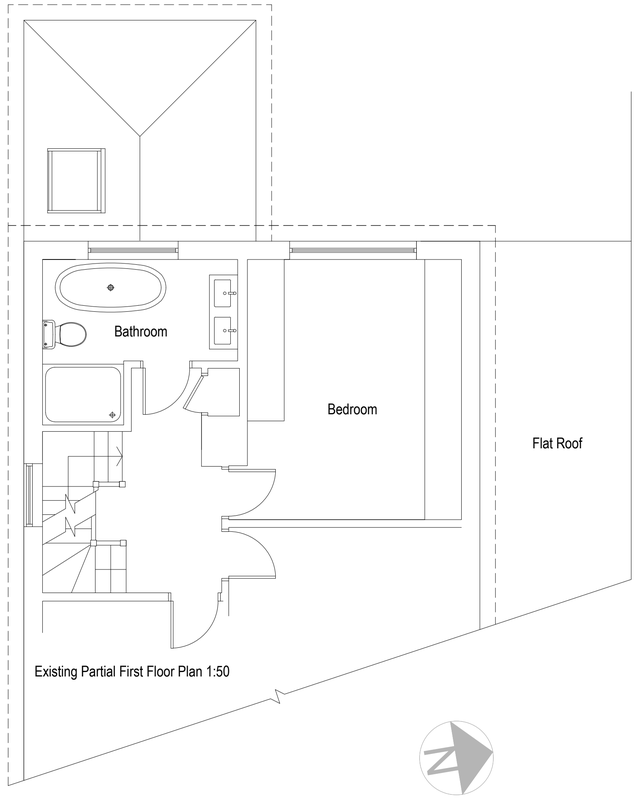

Existing Partial First Floor Plan 1:50

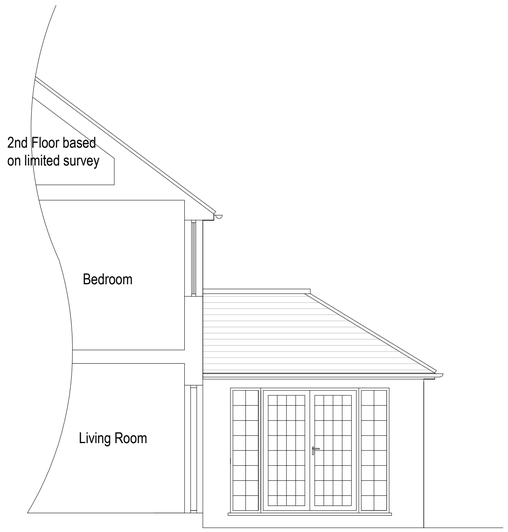

Existing Rear (South) Sectional Elevation 1:50



Existing Rear (East) Sectional Elevation 1:50

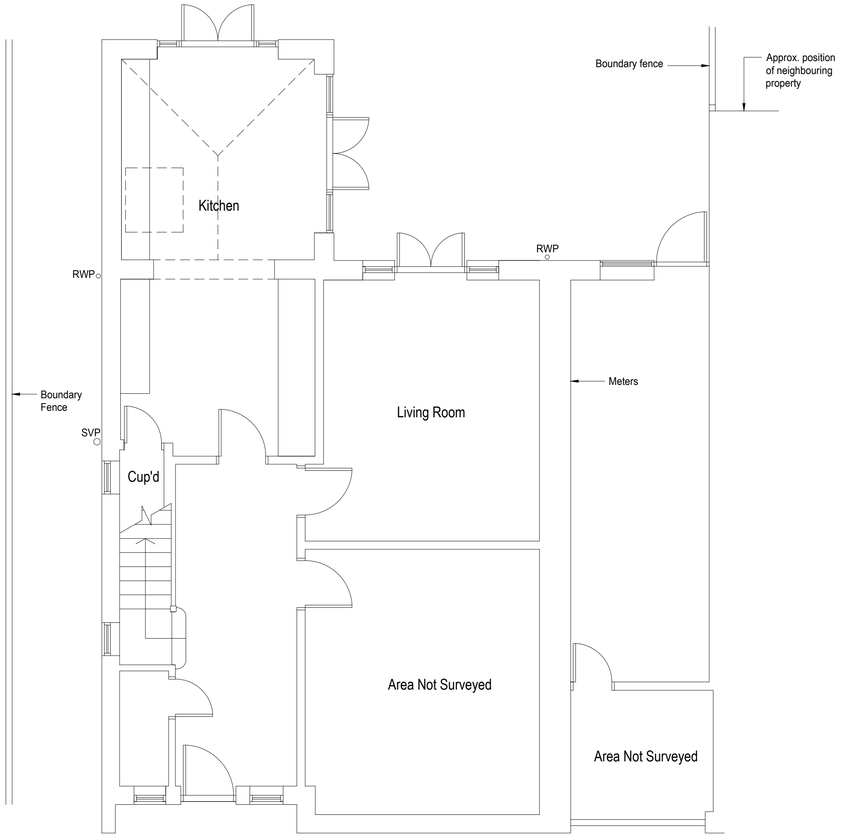

Existing Partial Ground Floor Plan 1:50



Existing Rear (East) Elevation 1:100

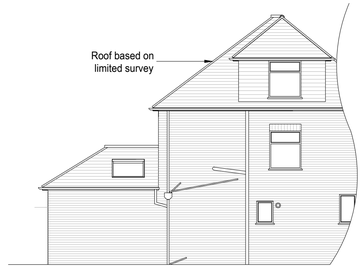

Existing Partial Side (North) Elevation 1:100

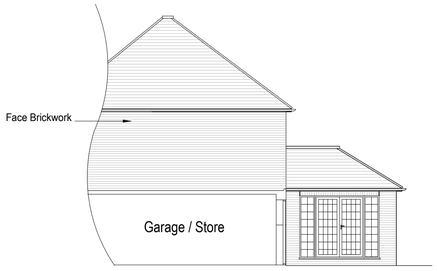

Existing Side (South) Sectional Elevation 1:100

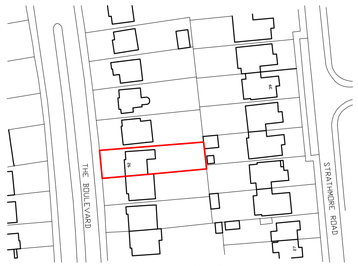

Location plan 1:1250

1:1250 0 10 20 30 40 50 60 70 80 90 100

1:100 0 1 2 3 4 5 6 7 8 9 10m

1:50 0 1 2 3 4 5 6 7 8 9 10m

amendments

bpm Architectural Services Ltd.

client: Jeff Kelly

project: 26 The Boulevard
Worthing
East Sussex
BN13 1LB

project ref: 2811 Drawing No. 01

drawing title: Existing plans , elevations and sections

drawn by: D Haslam

date: MAR 23 scale: 1:50/100@ A1

www.bpmnet.co.uk
info@bpmnet.co.uk

check all dimensions on site before all work is commenced

All goods materials workmanship to conform with current building regs BSS and COP's