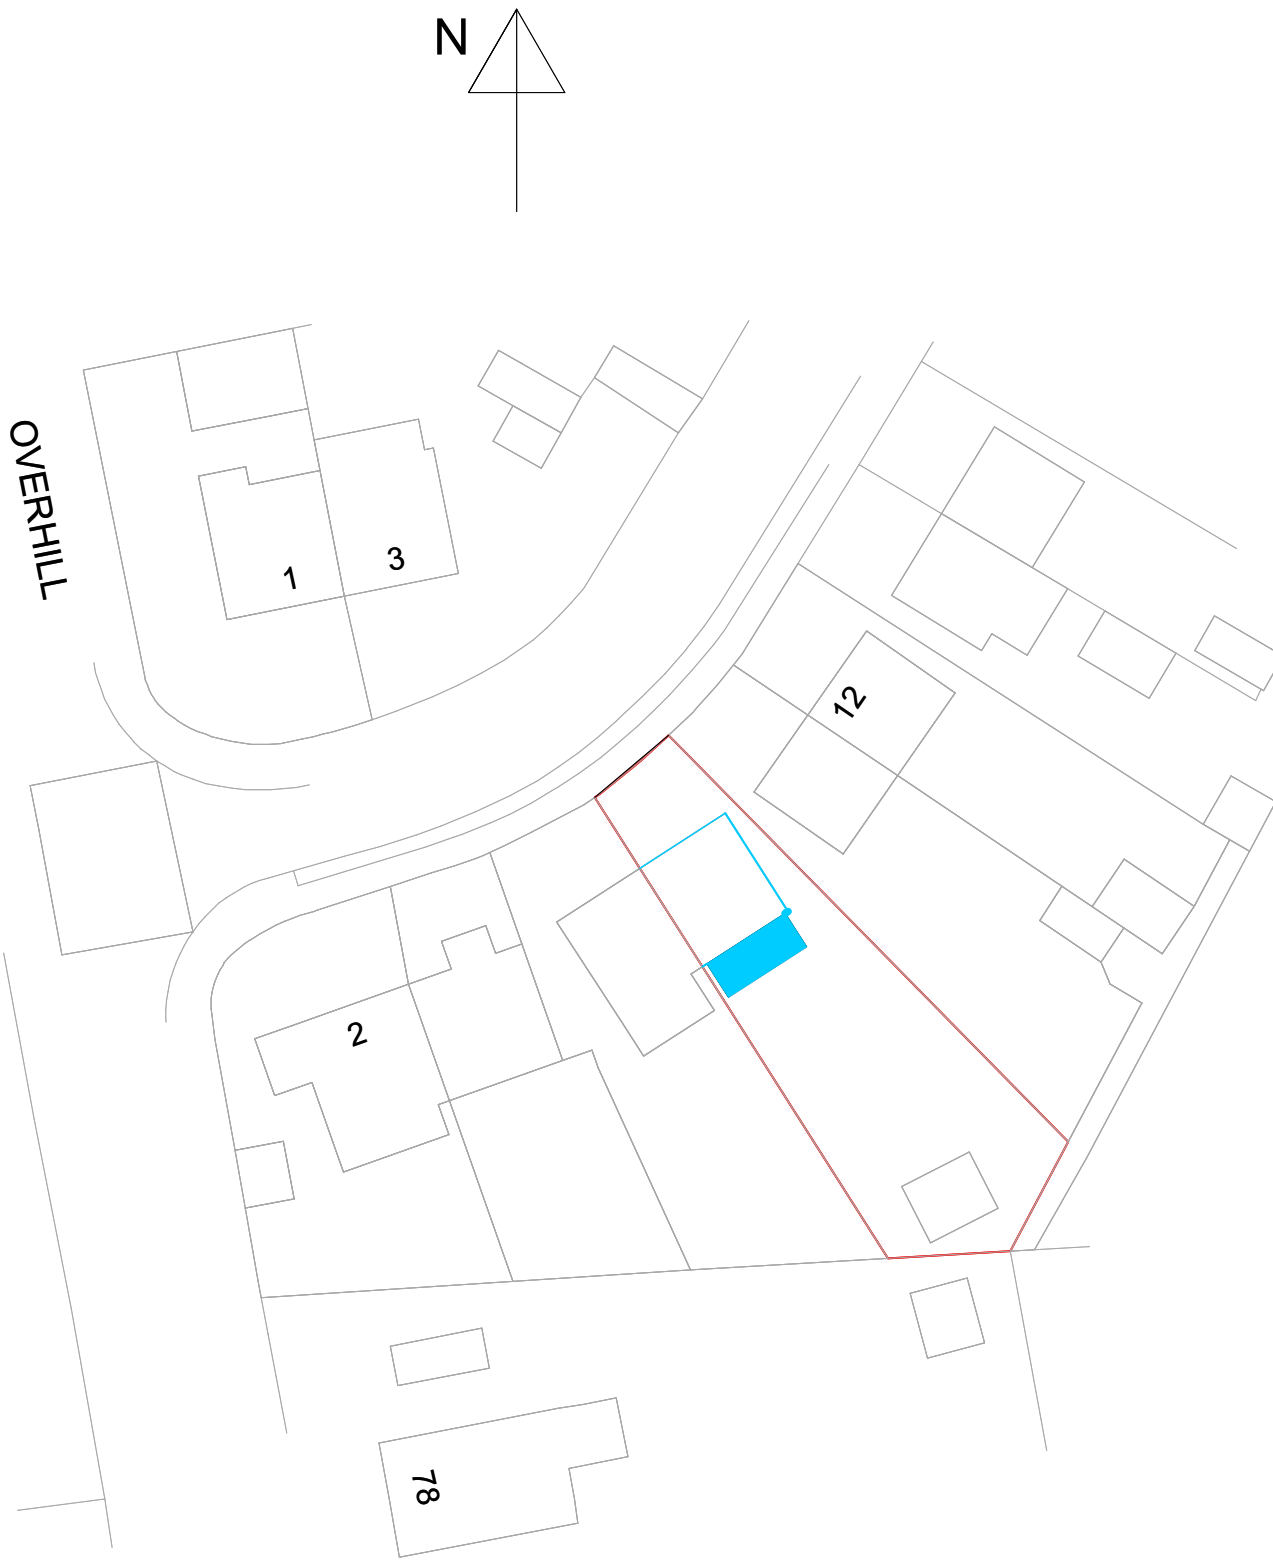


10 m 50 m

8 Cromleigh Way block plan
1:500
Drawing 07