REVISION

A. ANNOTATION TO ELEVATIONS AMENDED. 29.04.24
B. EXISTING PLANT SHOWN, ELEVATIONS AMENDED. 11.06.24

EXISTING ELEVATIONS 1:100

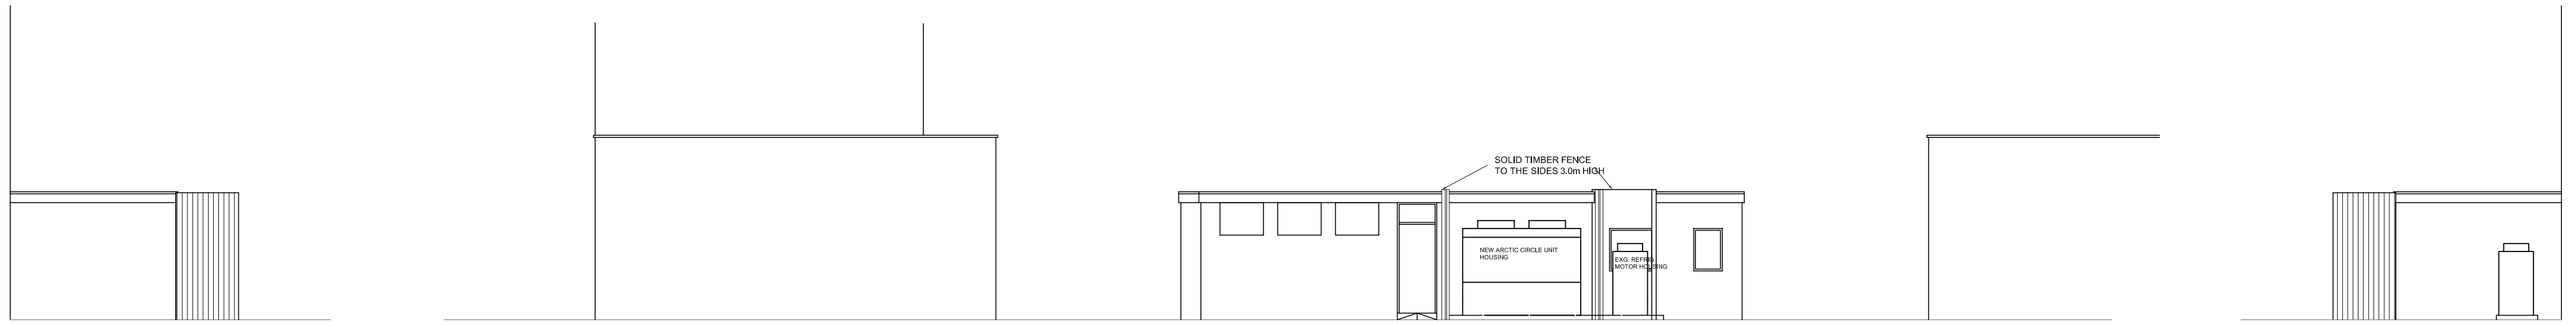

ELEVATIONS A EAST

ELEVATIONS B SOUTH

ELEVATIONS C WEST

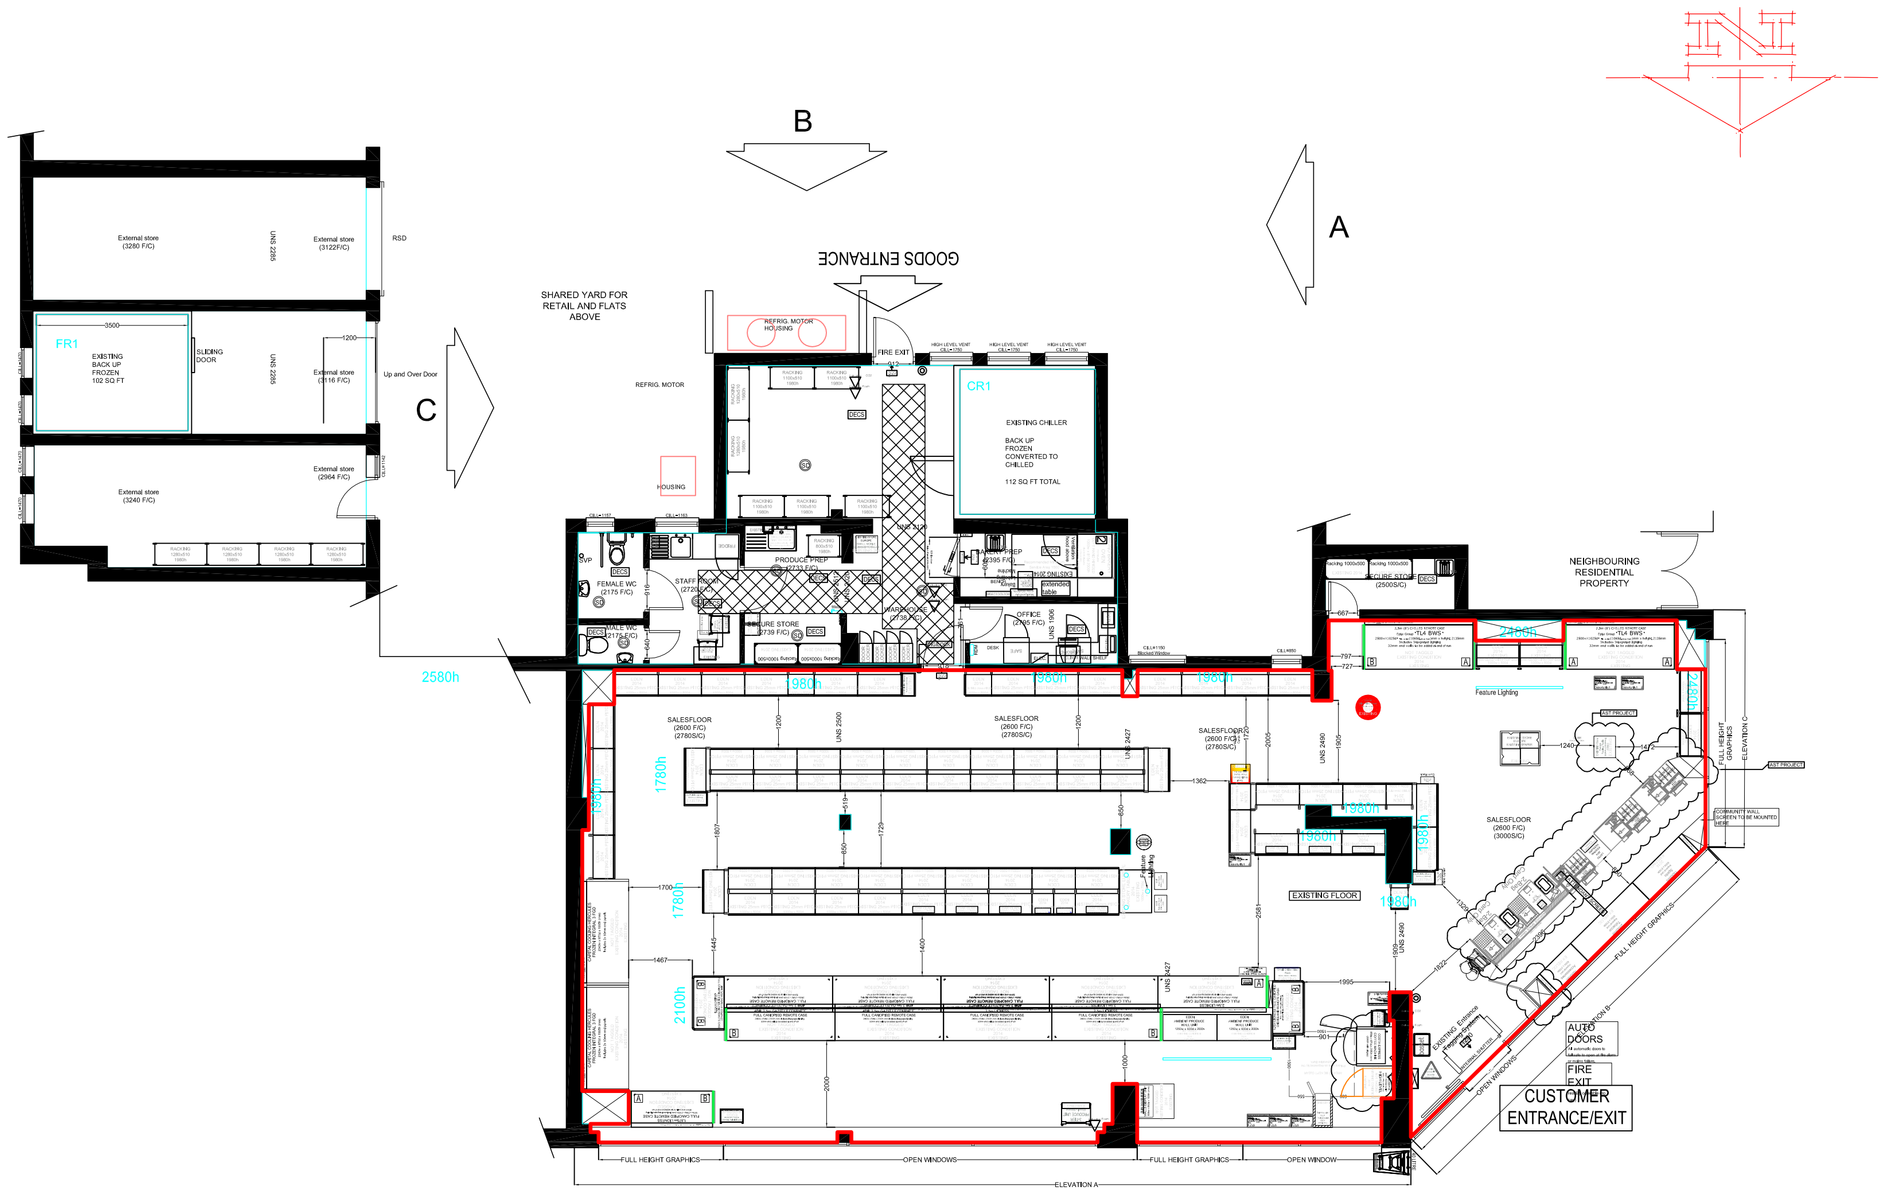

EXISTING PLAN 1:100

SCALE 1:100

0m 2 4 6 8 10

© THE CONTENTS OF THIS DRAWING REMAIN THE SOLE PROPERTY OF WELLSFIELD ASSOCIATES AND MUST NOT BE COPIED OR REPRODUCED WITHOUT PRIOR PERMISSION.

FULL SURVEY NOT CARRIED OUT, DRAWING PRODUCED USING INFORMATION SUPPLIED BY THE CLIENT

Wellsfield Associates
York House
Westview Drive
Rayleigh, Essex.
SS6 7AU
Mob No 07766 221958
chris@wellsfieldassociates.co.uk

project
CO-OP SUPERMARKET
3-5 FIELD PLACE PARADE
THE STRAND
WEST SUSSEX
BN12 6BS

EXISTING PLAN AND ELEV

date APR 24
drawn C.J.J.

scale 1:100 @A1
drg no. 3875.10b