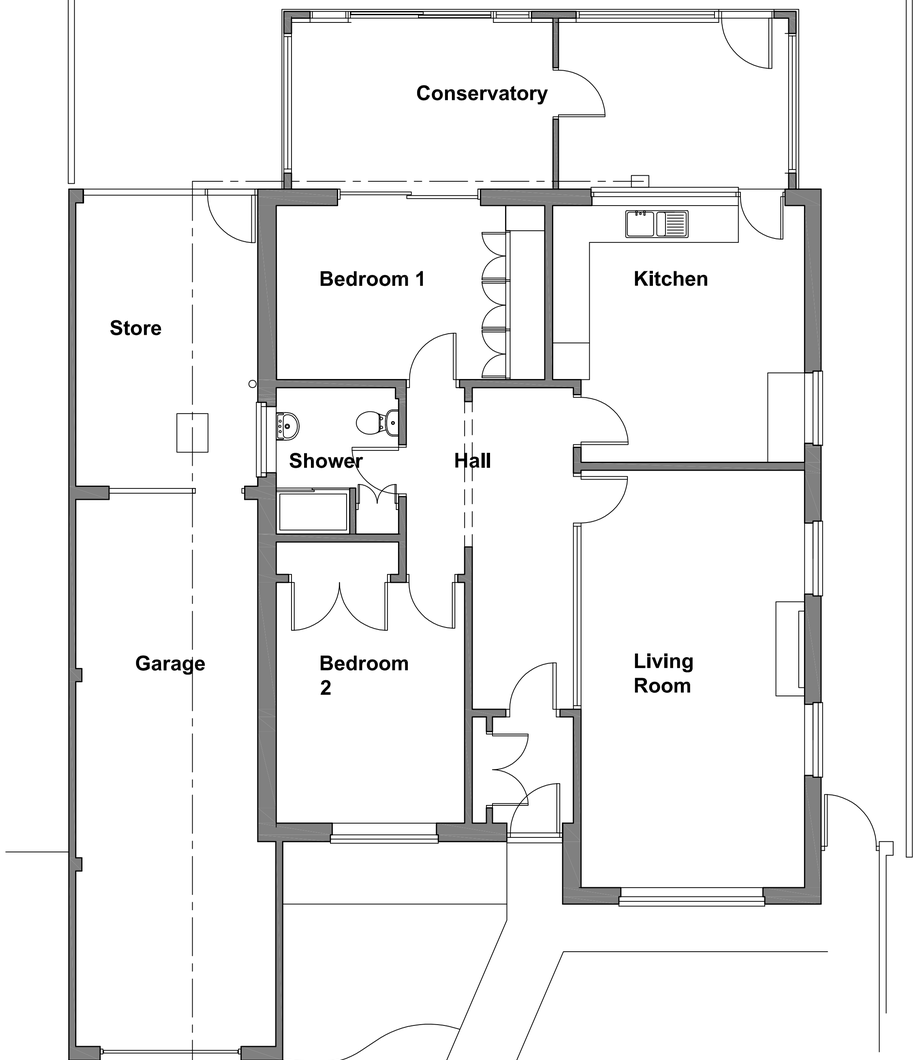

Plan 1:50 @ A1

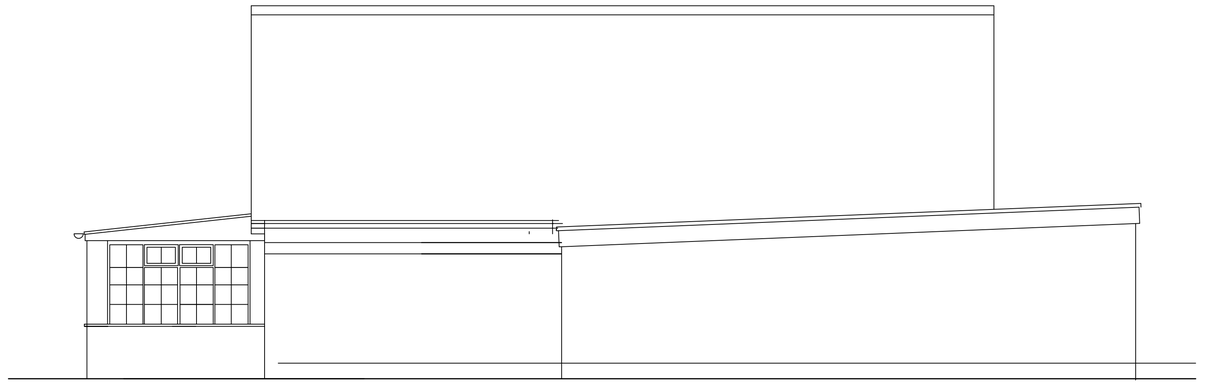

North Elevation



West Elevation

South Elevation



East Elevation

0 1M 2M 3M 4M 5M 6M

500mm

REVISIONS.		DATE
A	Updated	11-6-24

MIKE HILL
ARCHITECTURAL SERVICES
Croom Cottage London Road East Hoathly Lewes East Sussex BN8 6EL
Tel : . 01825 840296 e-mail hill3046@btinternet.com

Project : Alterations & Additions

26 MULBERRY CLOSE,
Shoreham-by-Sea, West Sussex.

Client : MR S. DEAKIN

Drawing : As Existing
Scale : 1:50 @ A1
Date : March 2024

Drawn By : MGH
Drawing No : 0524/1
Revision : A