


EXISTING GROUND FLOOR PLAN 1:50


EXISTING FIRST FLOOR PLAN 1:50

0m 1m 2m 1:50


53 DOMINION ROAD, WORTHING

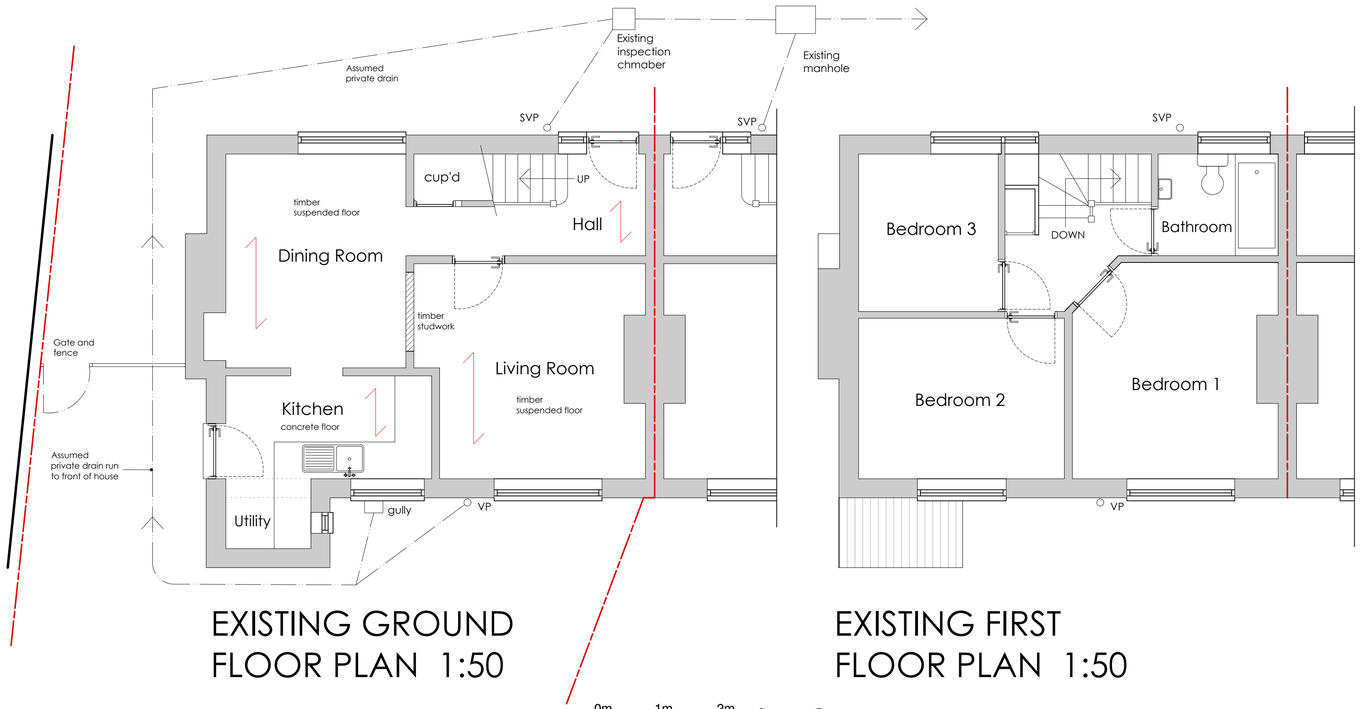

SITE PLAN 1:500

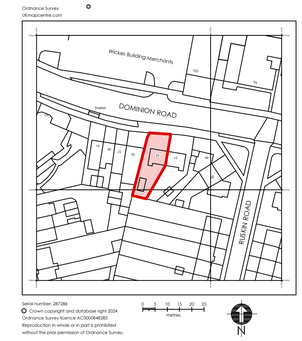


LOCATION PLAN 1:1250

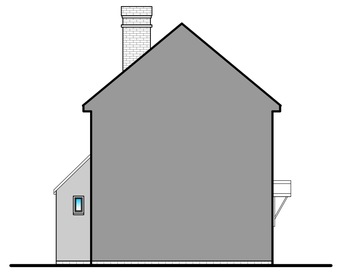


EXISTING EAST ELEVATION 1:100

0m 1m 2m 3m 4m

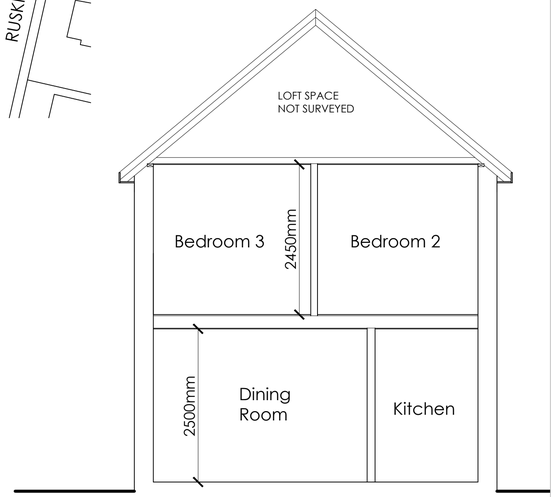

EXISTING SECTION 1:50

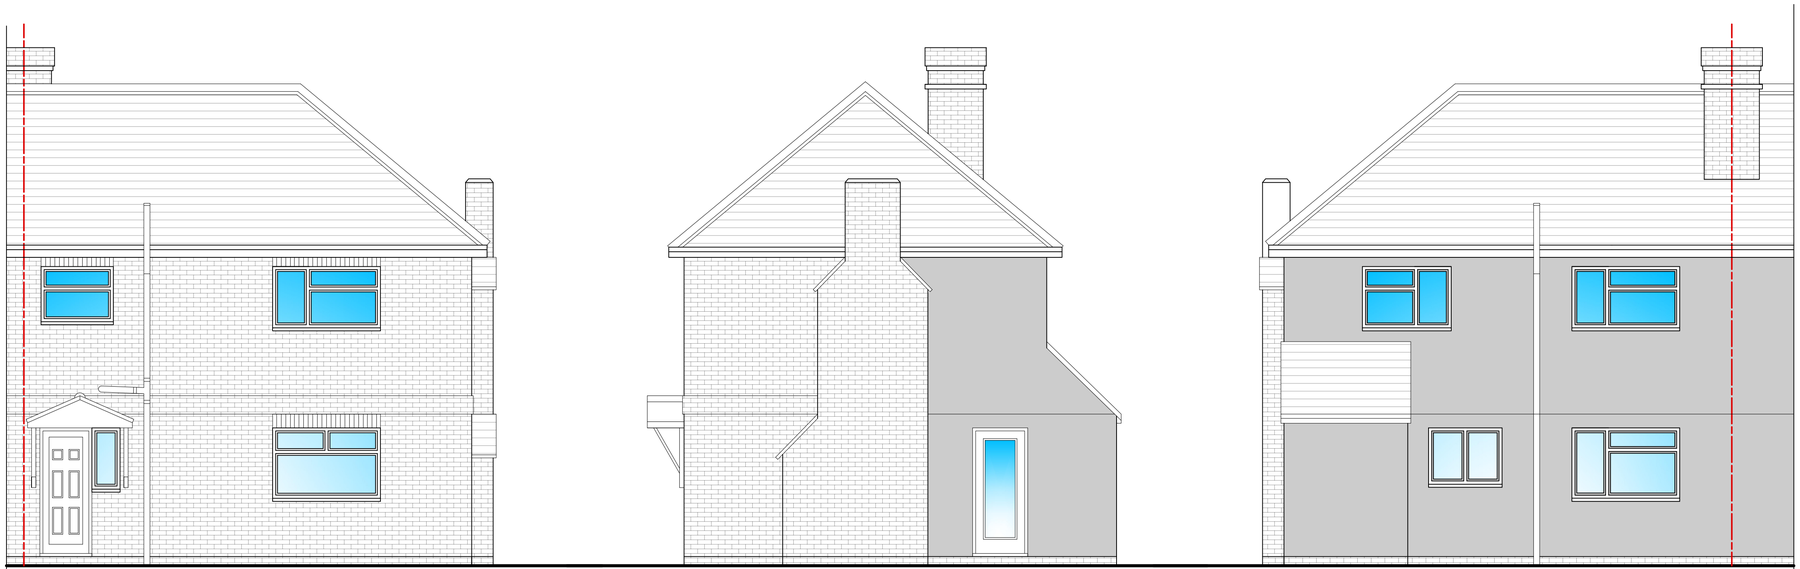

EXISTING NORTH ELEVATION 1:50

0m 1m 2m 1:50

EXISTING WEST ELEVATION 1:50

EXISTING SOUTH ELEVATION 1:50

carl moore
architectural design
18 Parklands Avenue
Goring-By-Sea
West Sussex BN12 4NH
01903 533276
carl@cm-arch.co.uk

Address of Works:	53 Dominion Road Worthing BN14 8LB
Drawing Title:	PROPOSED REAR EXTENSION
Paper Size/ Scale:	A1
Date:	May 24
Drawing Number:	WG-277-01
Revision:	Revision

General Notes:

1: Do not scale from these drawings (unless for planning purposes).
2: Drawings to be read in conjunction with the structural calculations and the building notes provided.
3: The client/ contractor is advised to read the separate notes and the details provided in the structural calculations regarding the CDM regulations.
4: The property owner is reminded to serve a Party Wall Notice on any adjoining owner should they need to do so under the requirements of the Party Wall Act 1996.
5: No work should be undertaken until all consents (Planning and Building Control) have been received and approved in writing. Any work undertaken without consent is done so at the clients risk.
6: All dimensions to be checked on site prior to ordering any materials, kitchens or bathrooms.
7: All existing foundations and lintels taking any additional loads are to be exposed and agreed with the Building Control Officer.