THIS DRAWING AND DESIGN IS THE SOLE PROPERTY OF ECO MODULAR BUILDINGS AND MUST
NOT BE COPIED, LOANED OR COMMUNICATED, IN WHOLE OR PART TO ANY THIRD PARTY WITHOUT CONSENT FROM THE COMPANY.

This document/drawing has been inspected for compliance with general arrangement and requirements specified under this contract. Dimensions, coordination with associated plant and all other services and site conditions. Compliance with statutory regulations and compliance with specified requirements remain the responsibility of the
contractor. Status as follows:

☐ A - Fabrication, manufacture or construction may proceed in accordance with this document/drawing.

☐ B - Fabrication, manufacture or construction may proceed subject to incorporation of the amendments needed hereon.

☐ C - This document/drawing shall be modified in accordance with amendments noted hereon and RESUBMITTED for further inspection prior to manufacture and construction.

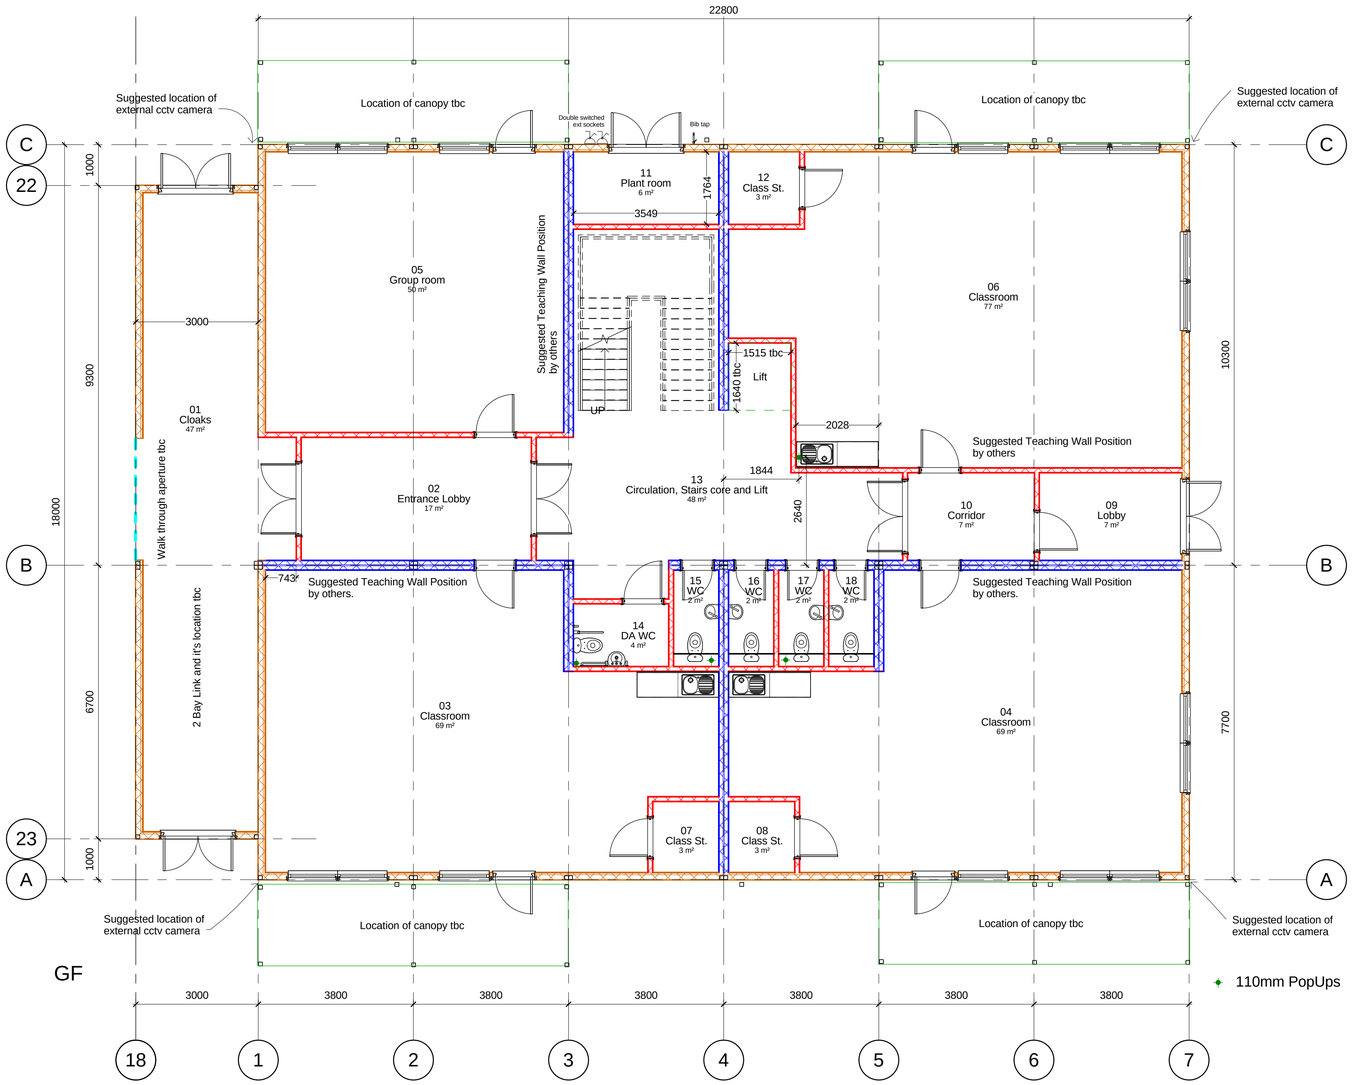

Production front

Datum

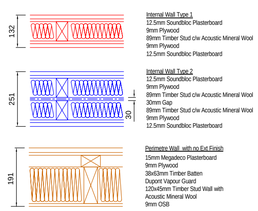

eco modular buildings
Eco Modular Building,31 Copenhagen Rd,Hull,HU7 0XQ
Telephone: 01482 371690
Fax: 01482 823737
E-mail : info@eco-modularbuildings.co.uk

Client: Kier

Job Title: Buckingham Park School

Drawing Title: GF Layout

Status: Information

Date: 19/01/2016

Scale: As indicated

Drawn	Checked	Approved
LA	PP	

Drg No.: 00852 - 001

Rev.: T6

Rev	By	Date	Revisions	Checked
T5	LA	03/03/15	Room numbers updated,Corrected air ducts run from FF to GF ceiling only.	PP
T4	LA	19/02/15	Alt to Linkway, Alt WCs and Alt wall makeups. Added air ducts and skylights.	PP
T3	LA	11/02/15	Amendments as your emails of 05/02/15	PP
T6	LA	24/03/16	Amended to align GF to FF	PP

All dimensions must be checked on site and not scaled from this drawing

© copyright