THIS DRAWING AND DESIGN IS THE SOLE PROPERTY OF ECO MODULAR BUILDINGS AND MUST
NOT BE COPIED, LOANED OR COMMUNICATED, IN WHOLE OR PART TO ANY THIRD PARTY WITHOUT CONSENT FROM THE COMPANY.

This document/drawing has been inspected for compliance with general arrangement and requirements specified under this contract. Dimensions, coordination with associated plant and all other services and site conditions. Compliance with statutory regulations and compliance with specified requirements remain the responsibility of the
contractor. Status as follows:

☐ A - Fabrication, manufacture or construction may proceed in accordance with this document/drawing.

☐ B - Fabrication, manufacture or construction may proceed subject to incorporation of the amendments needed hereon.

☐ C - This document/drawing shall be modified in accordance with amendments noted hereon and RESUBMITTED for further inspection prior to manufacture and construction.

✓

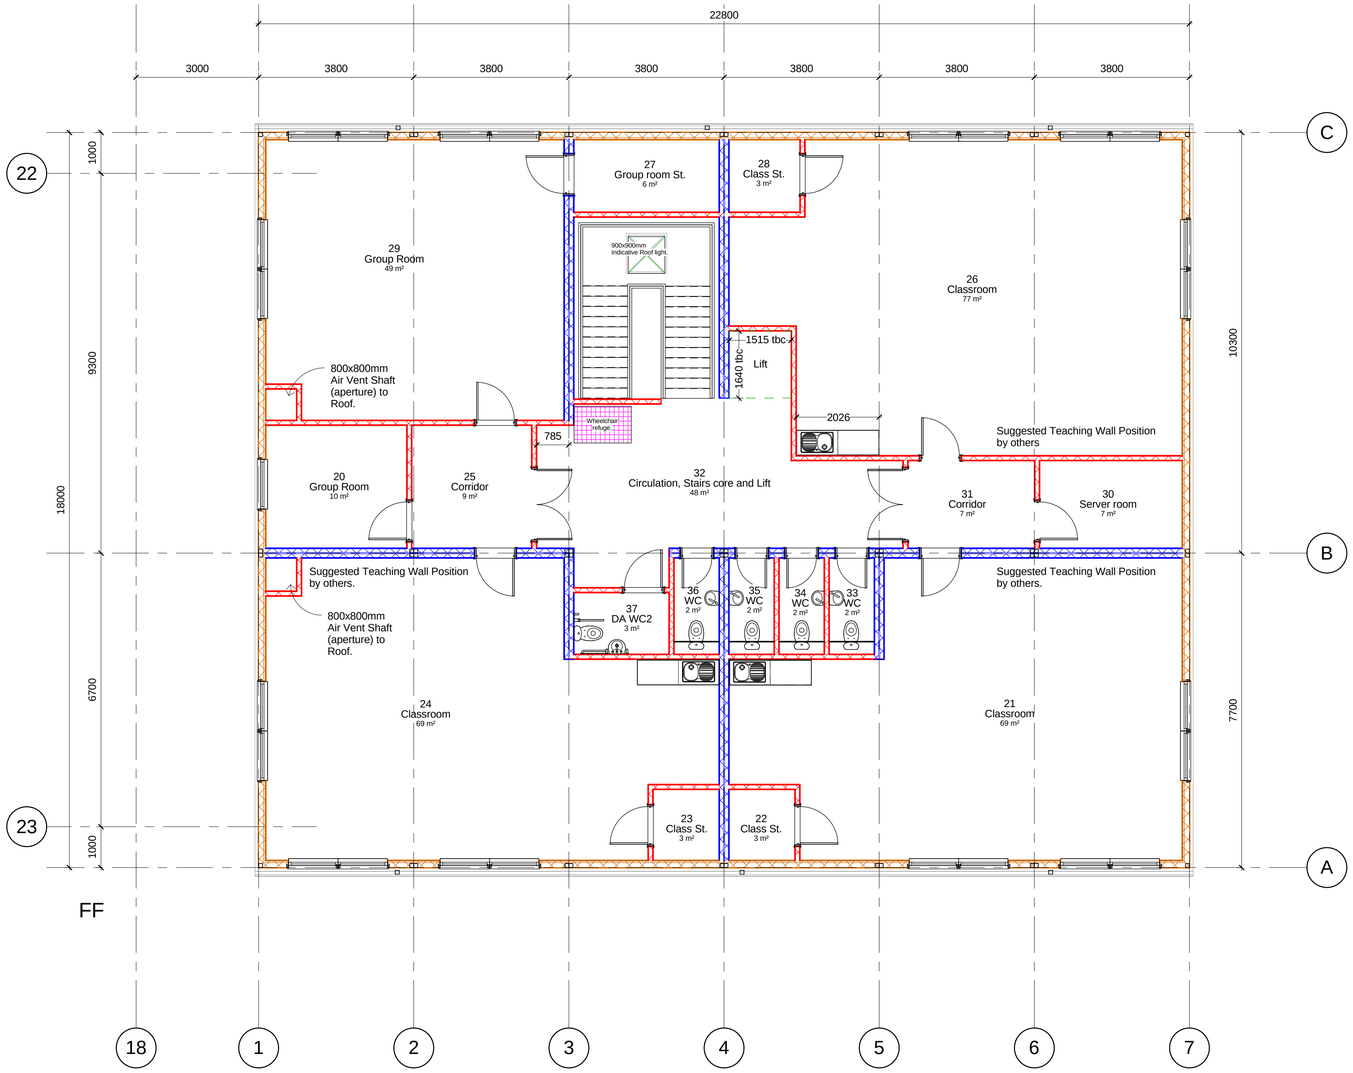

Production front

Datum

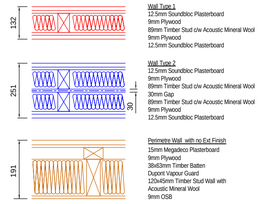

Wall Type 1
12.5mm Soundbloc Plasterboard
9mm Plywood
89mm Timber Stud c/w Acoustic Mineral Wool
9mm Plywood
12.5mm Soundbloc Plasterboard

Wall Type 2
12.5mm Soundbloc Plasterboard
9mm Plywood
89mm Timber Stud c/w Acoustic Mineral Wool
30mm Gap
89mm Timber Stud c/w Acoustic Mineral Wool
9mm Plywood
12.5mm Soundbloc Plasterboard

Perimetre Wall with no Ext Finish
15mm Megadeco Plasterboard
9mm Plywood
38x63mm Timber Batten
Dupont Vapour Guard
120x45mm Timber Stud Wall with
Acoustic Mineral Wool
9mm OSB

eco modular buildings

Eco Modular Building,31 Copenhagen Rd,Hull,HU7 0XQ
Telephone: 01482 371690
Fax: 01482 823737
E-mail : info@eco-modularbuildings.co.uk

Client: Kier

Job Title: Buckingham Park School

Drawing Titile: FF Layout

Status: Information

Date: 19/01/2016

Scale: As indicated

Drawn	Checked	Approved
LA	PP	

Drg No.: 00852 - 002

Rev.: T6

Rev	By	Date	Revisions	Checked
T5	LA	04/03/15	Room numbers updated.	PP
T4	LA	19/02/15	Alt to Linkway, Alt WCs and Alt wall makeups. Added air ducts and skylights.	PP
T3	LA	11/02/15	Amendments as your emails of 05/02/15	PP
T6	LA	24/03/16	Amended to align GF to FF	PP

All dimensions must be checked on site and not scaled from this drawing

© copyright