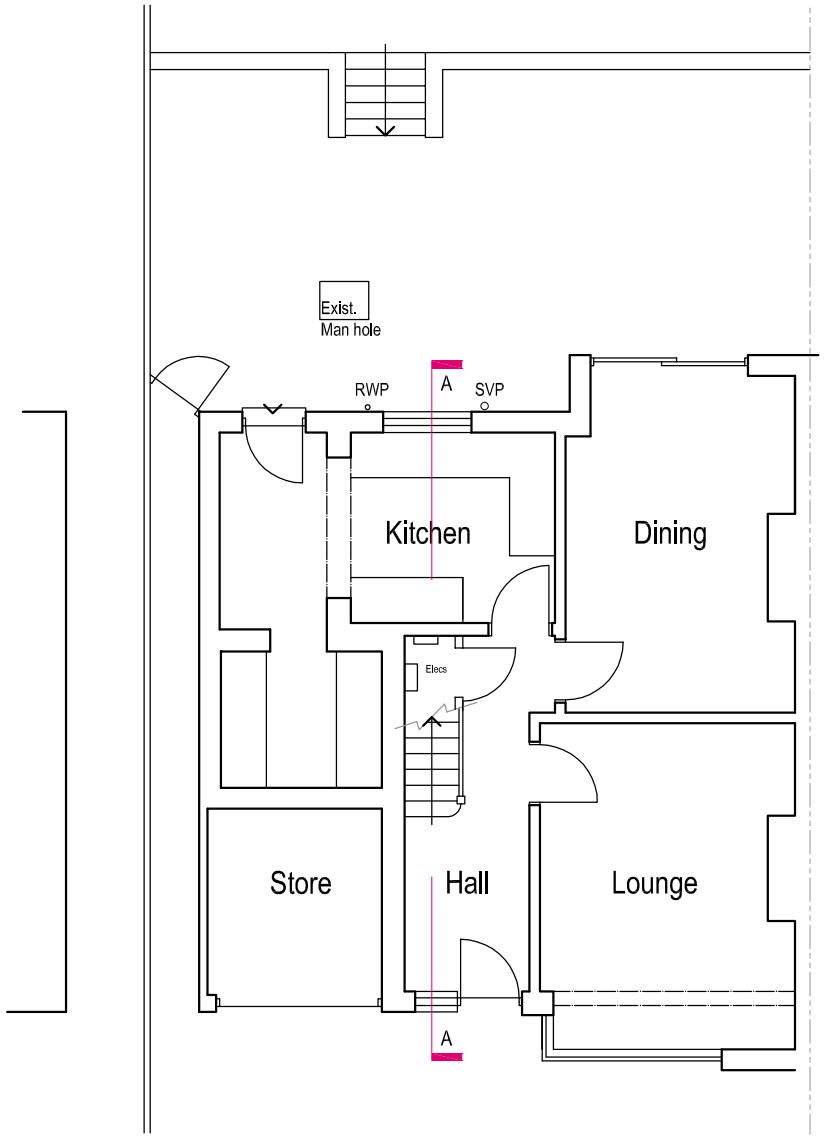

Ground Floor Plan @ 1:100

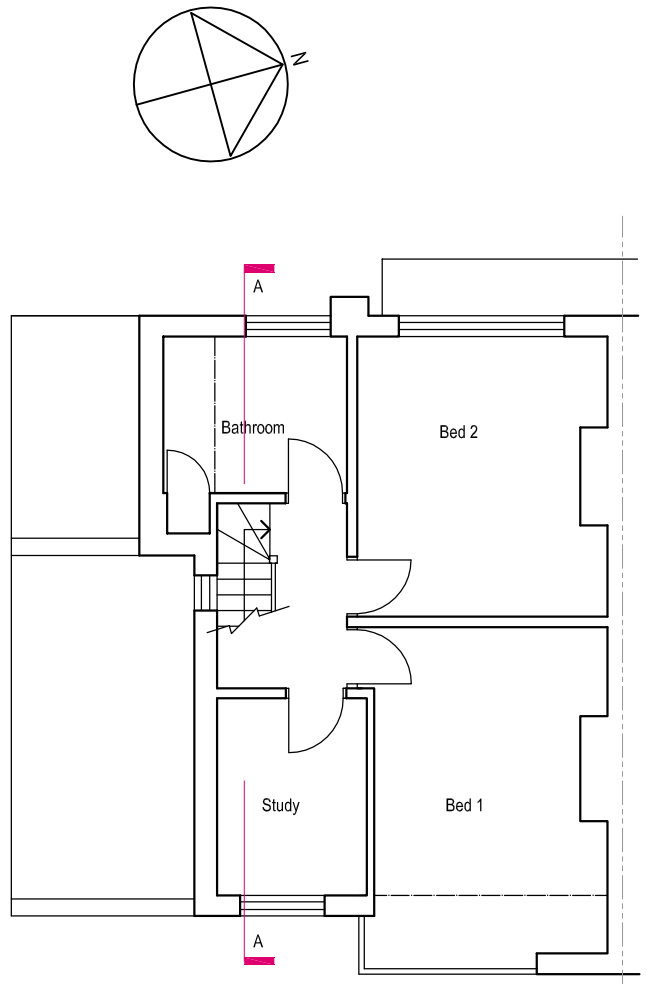

First Floor Plan @ 1:100



Rear Elevation @ 1:100

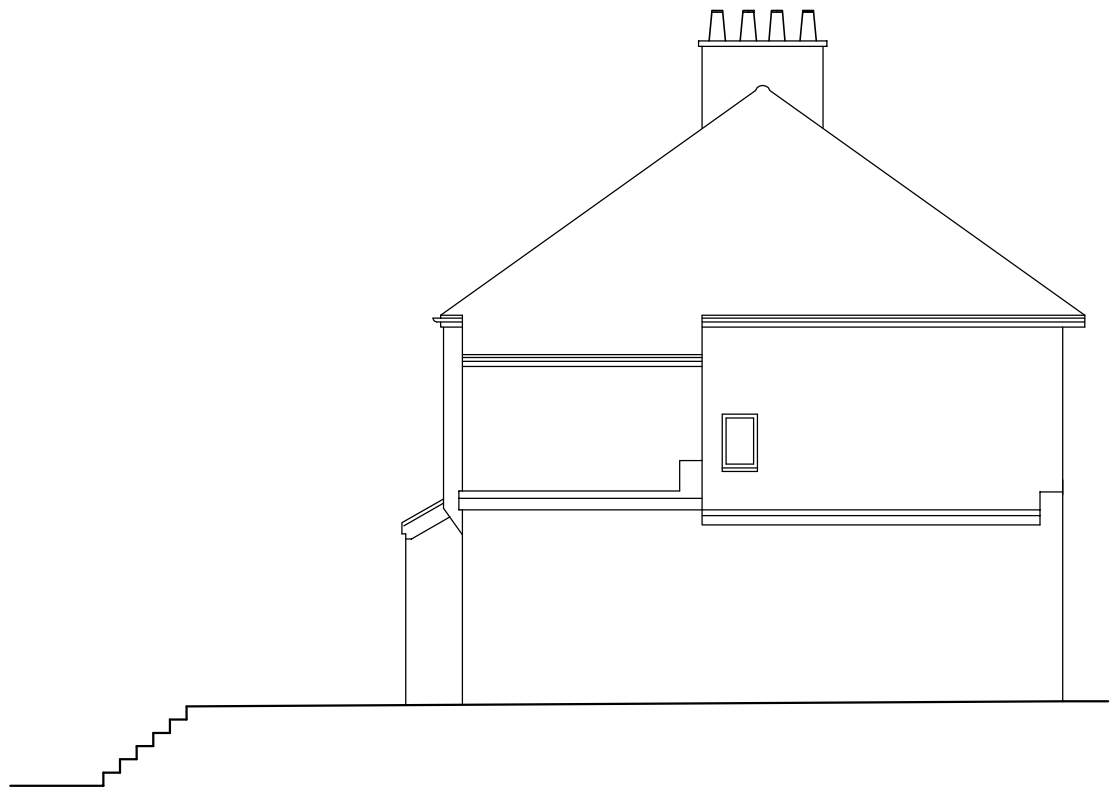

Side Elevation @ 1:100

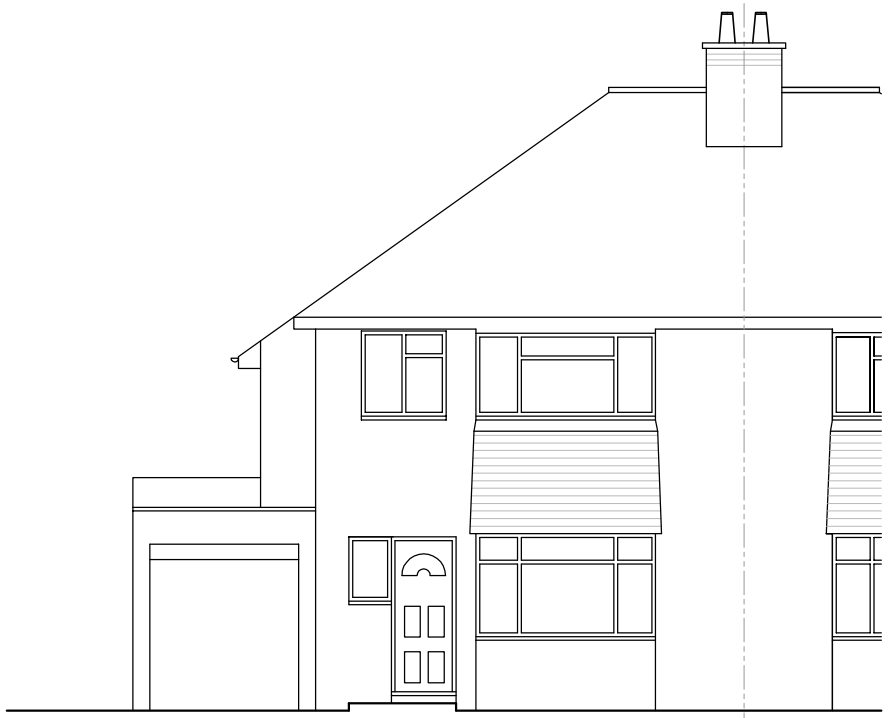

Front Elevation @ 1:100

0 1 2 3 5m 10m

Scale 1:100

Rev	Description	Date

Job Reference	Client
Rear Extension 23 Oxen Avenue Shoreham	Mr R Roberts

Drawing Title	Drawing No	Rev
Existing Floor Plans & Elevations	ADC465/01	

Date	Scale	Dwg Size	Plot Style	Drawn	Checked
21.11.11	1:100	A3	ADCgreyscale	AJJ	AD

All dimensions to be checked on site ~~and do not scale from this drawing.~~ This drawing should be approved by Local Authority Building Control or other appropriate checking authority prior to commencement of work. This drawing should not be reproduced without the prior consent of the author

ADC
Allstair Dodd Consulting Ltd
Architectural Services
Construction Drawing Packages
CAD Draughting

72a Beaconsfield Road . Brighton . East Sussex . BN1 6DD
Tel: 01273 669466 . Fax: 01273 669467
Email: info@adcbrighton.co.uk