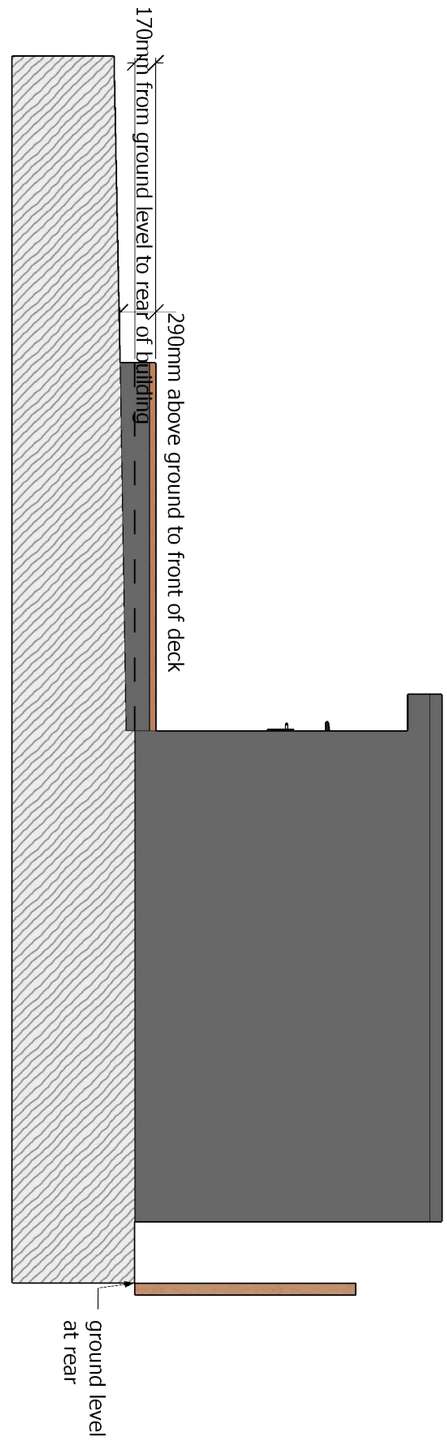

TITLE
Deck Heights

DRAWN BY
Sussex Garden Rooms

SCALE : 1:50
@A3

CLIENT
114 Downside
Shoreham-By-Sea
West Sussex
BN43 6HB

Date
21/1/2019

01