Location Plan 1:250



Block plan 1:500

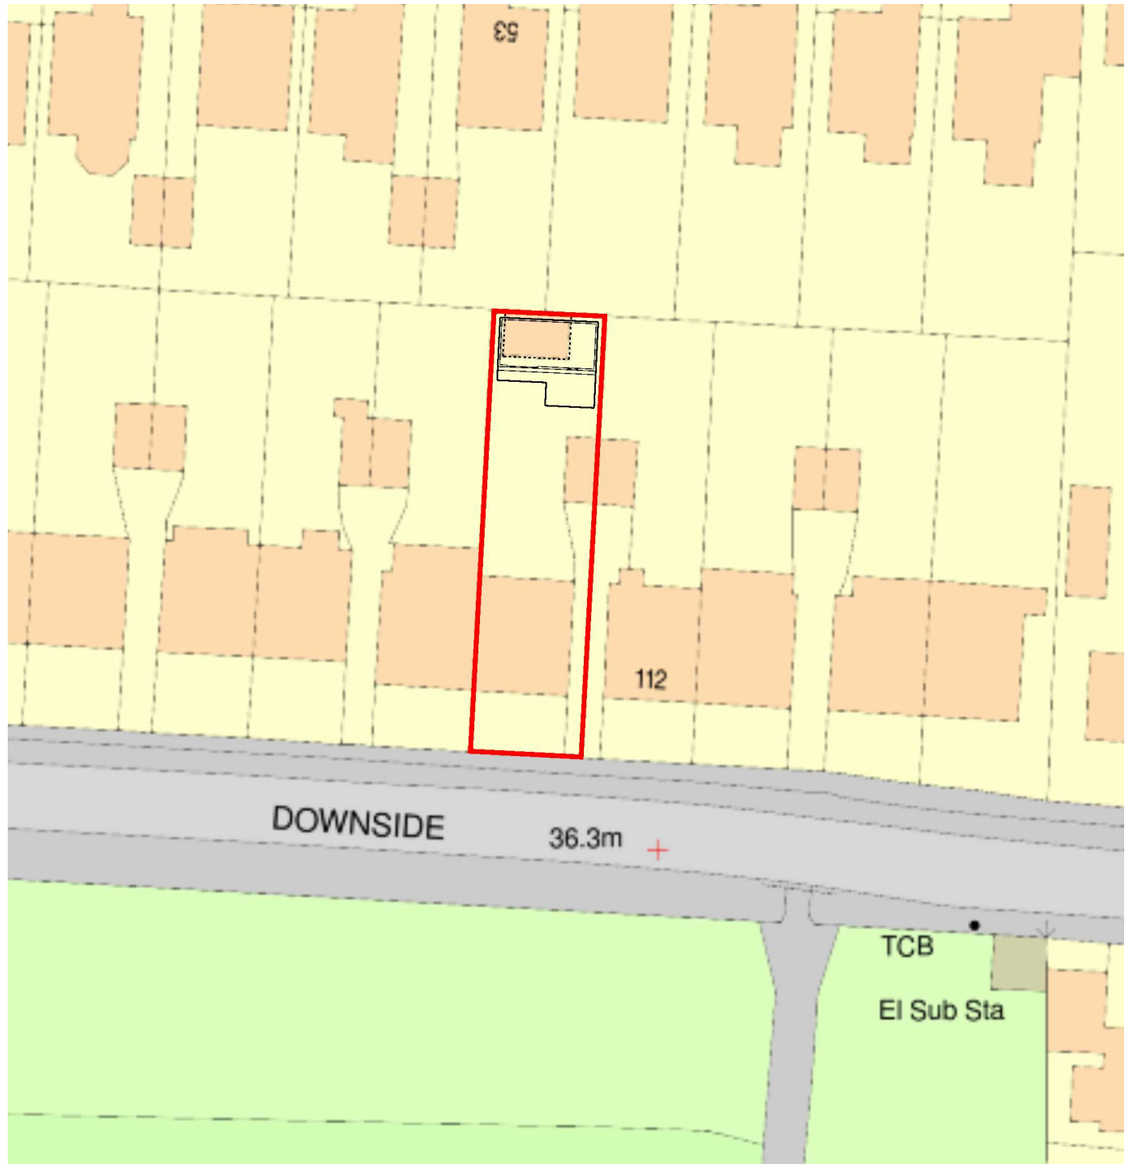

Date
21/1/2019

CLIENT
114 Downside
Shoreham-By-Sea
West Sussex
BN43 6HB

DRAWN BY
Sussex Garden Rooms

SCALE : 1:500, 1:1250 @A3

TITLE
Location and Block Plan

01