PLAN



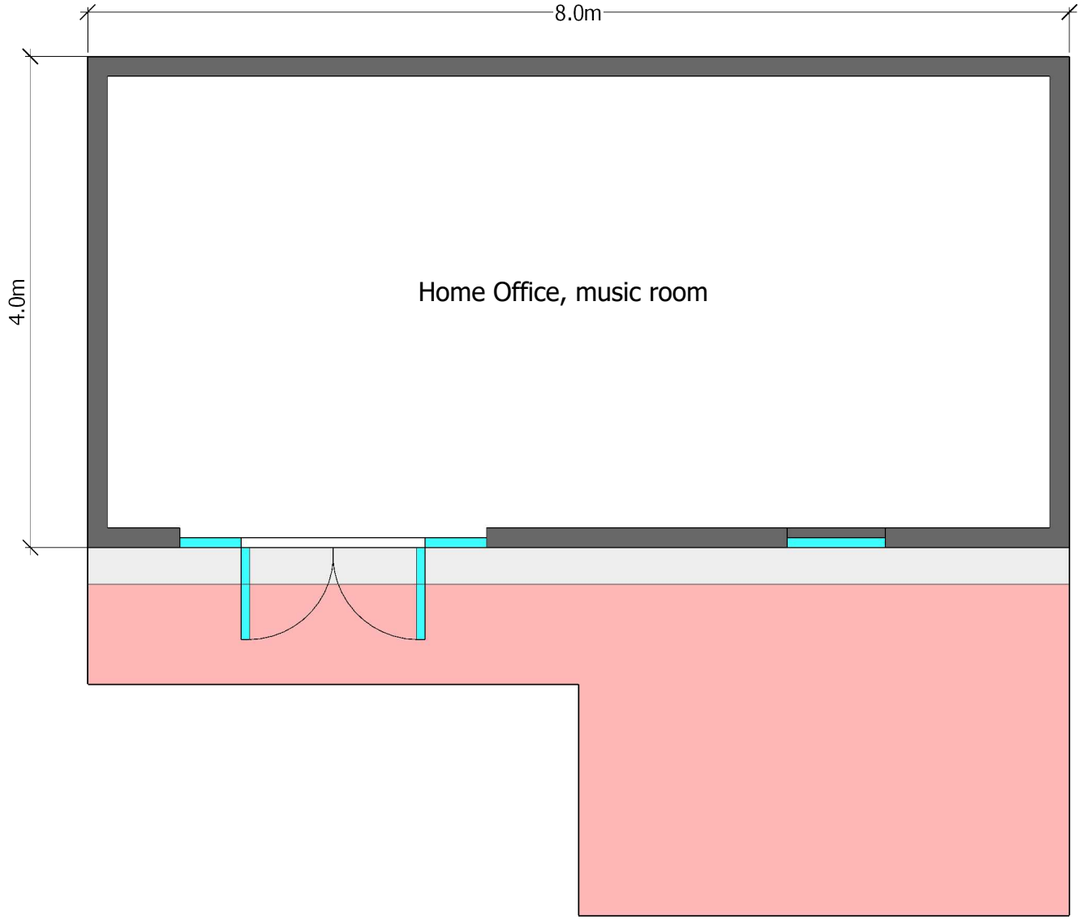

BIRDS EYE VIEW

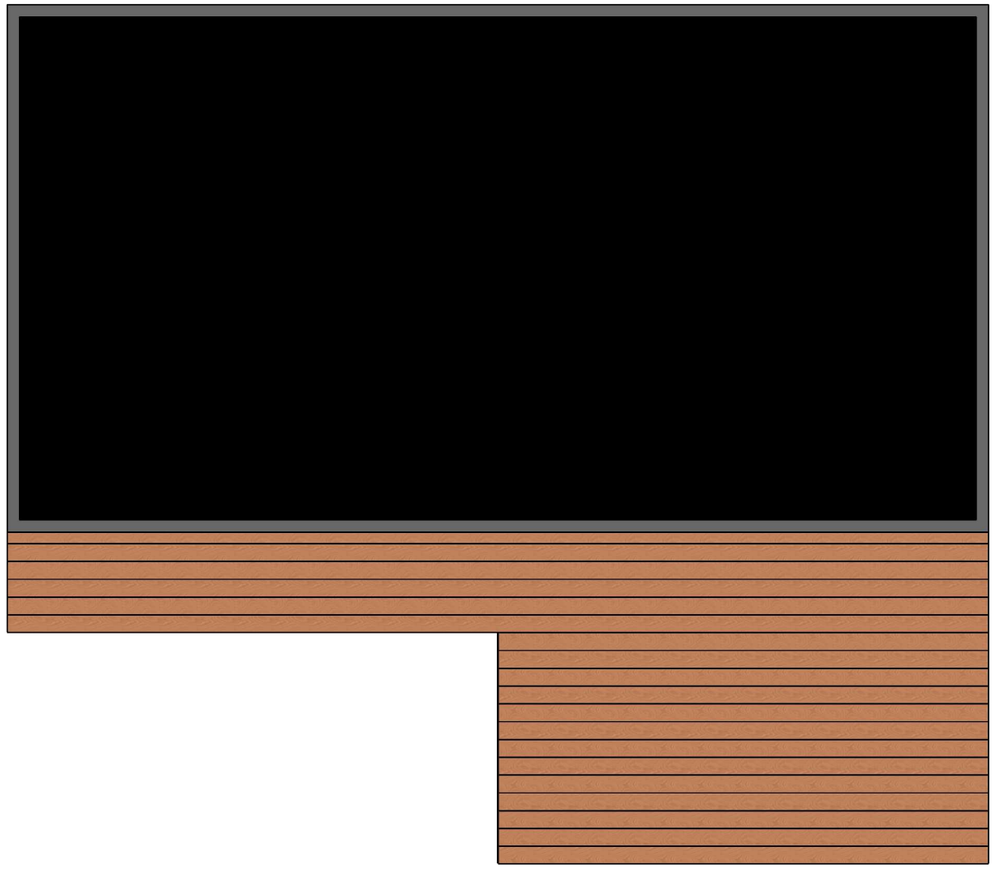

FRONT South Elevation



SIDE West Elevation

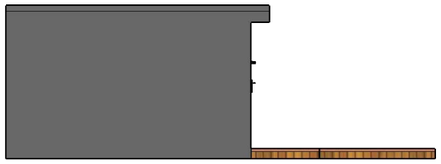

REAR North Elevation

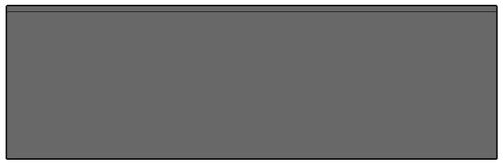

SIDE East Elevation

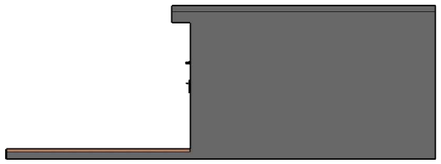



Garden Building Specification:

Use: Home Office, Music Room

Internal area: 28.5sqm

Foundations: Pads upon existing patio

Structure: SIP panels

Roof: Single Ply EPDM Rubber Membrane

Insulation: 100mm SIP panel to floor and walls, 125mm SIP panel to roof

Exterior Cladding: Timber clad in Western Red Cedar and Cement Particle Board to boundaries.

Door and window frames: Upvc

Measurements are indicative and final installation sizes are subject to site conditions.

Date
21/1/2019

CLIENT
114 Downside
Shoreham-By-Sea
West Sussex
BN43 6HB

DRAWN BY
Sussex Garden Rooms

SCALE : 1:50 & 1:100 @A3

TITLE
Specification

01