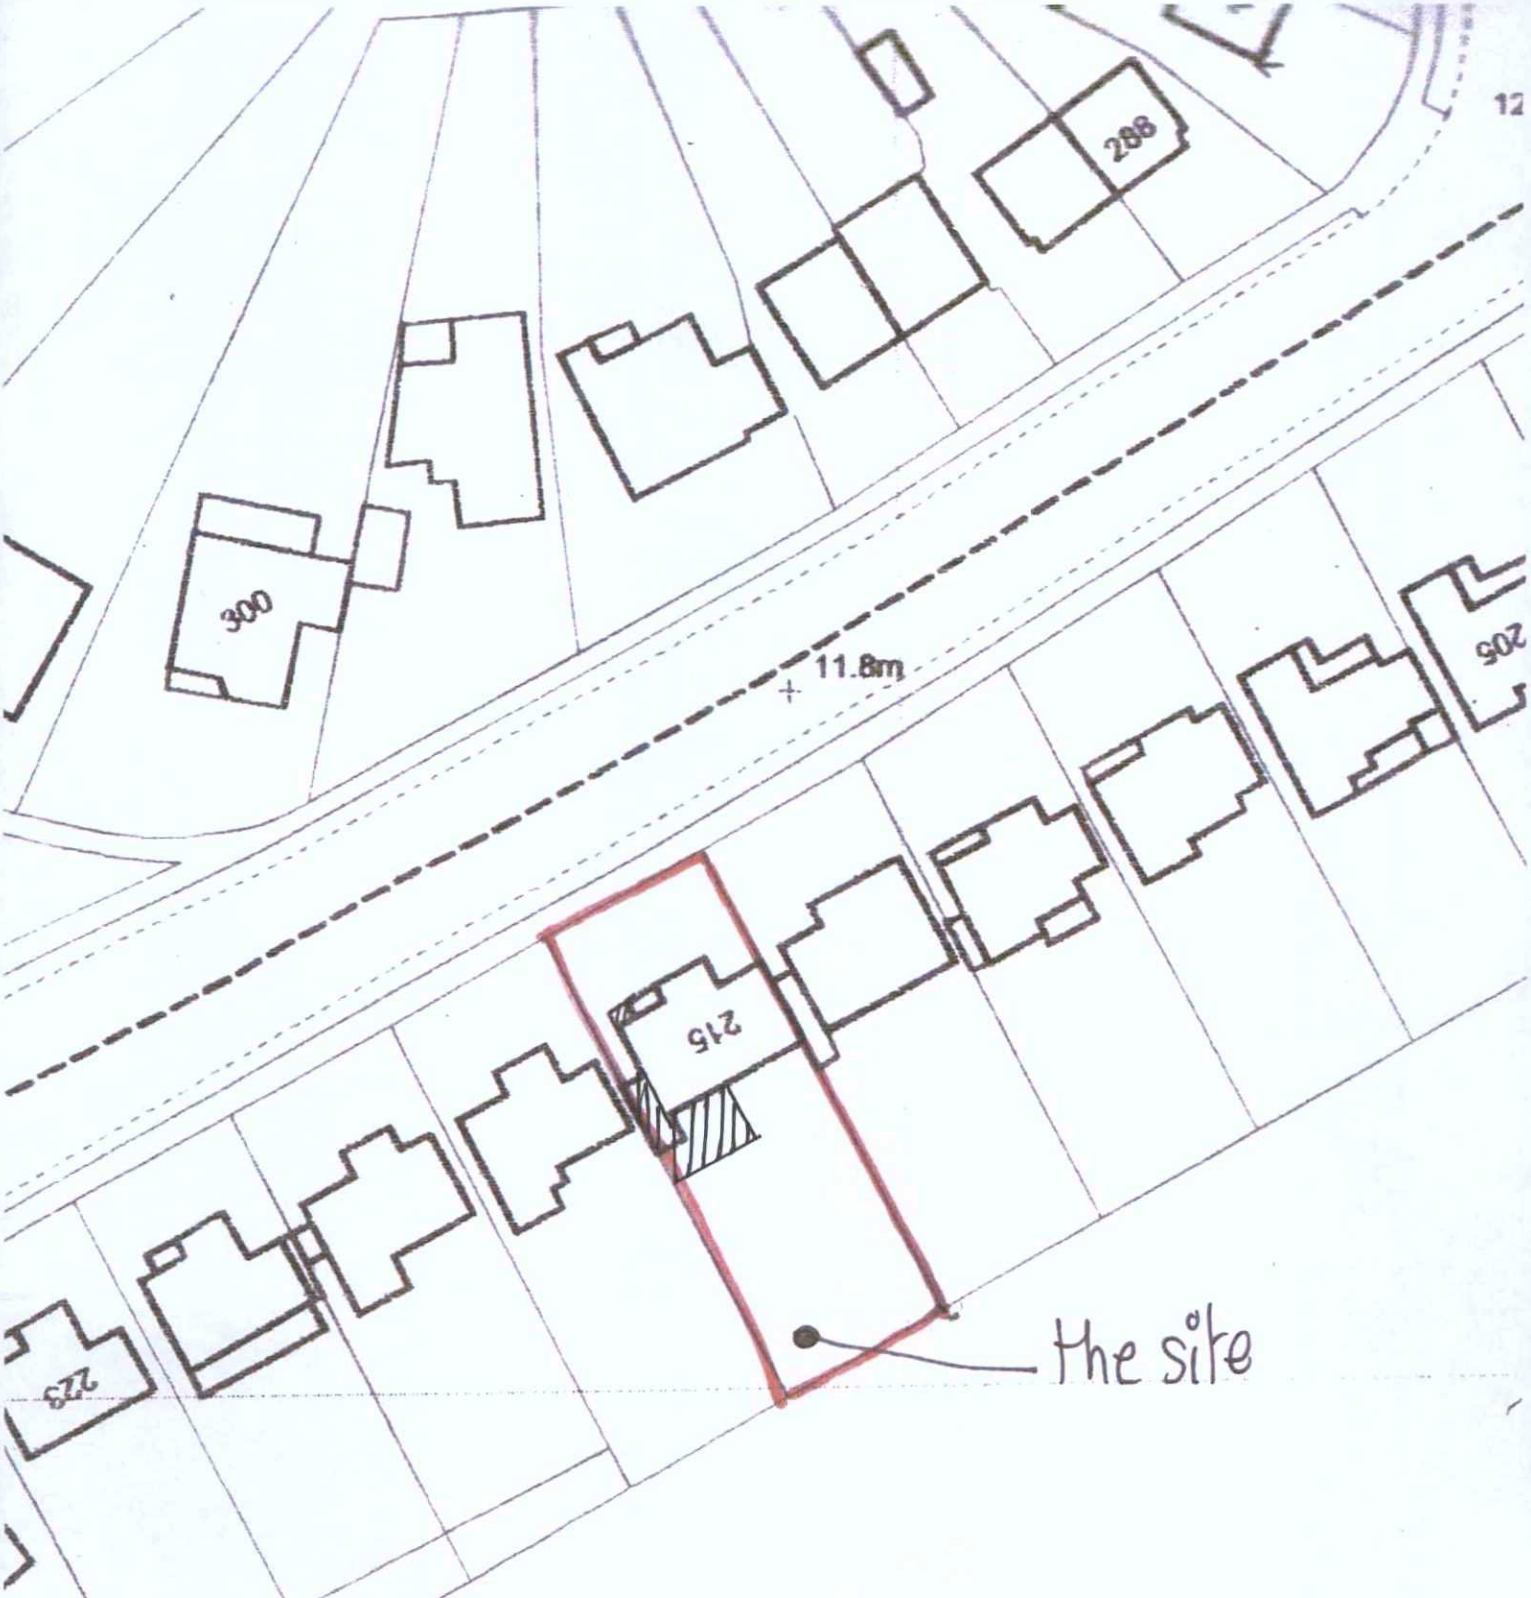


215, Upper Shoreham Rd.
Shoreham-by-Sea

0 5 10

N

Block Plan 1:500

Mel Humphrey
MRICS MBEng
39 Northease Drive
Hove
East Sussex BN3 8PQ
Mob. 07701055182
Email. mel_humphrey_uk@yahoo.co.uk