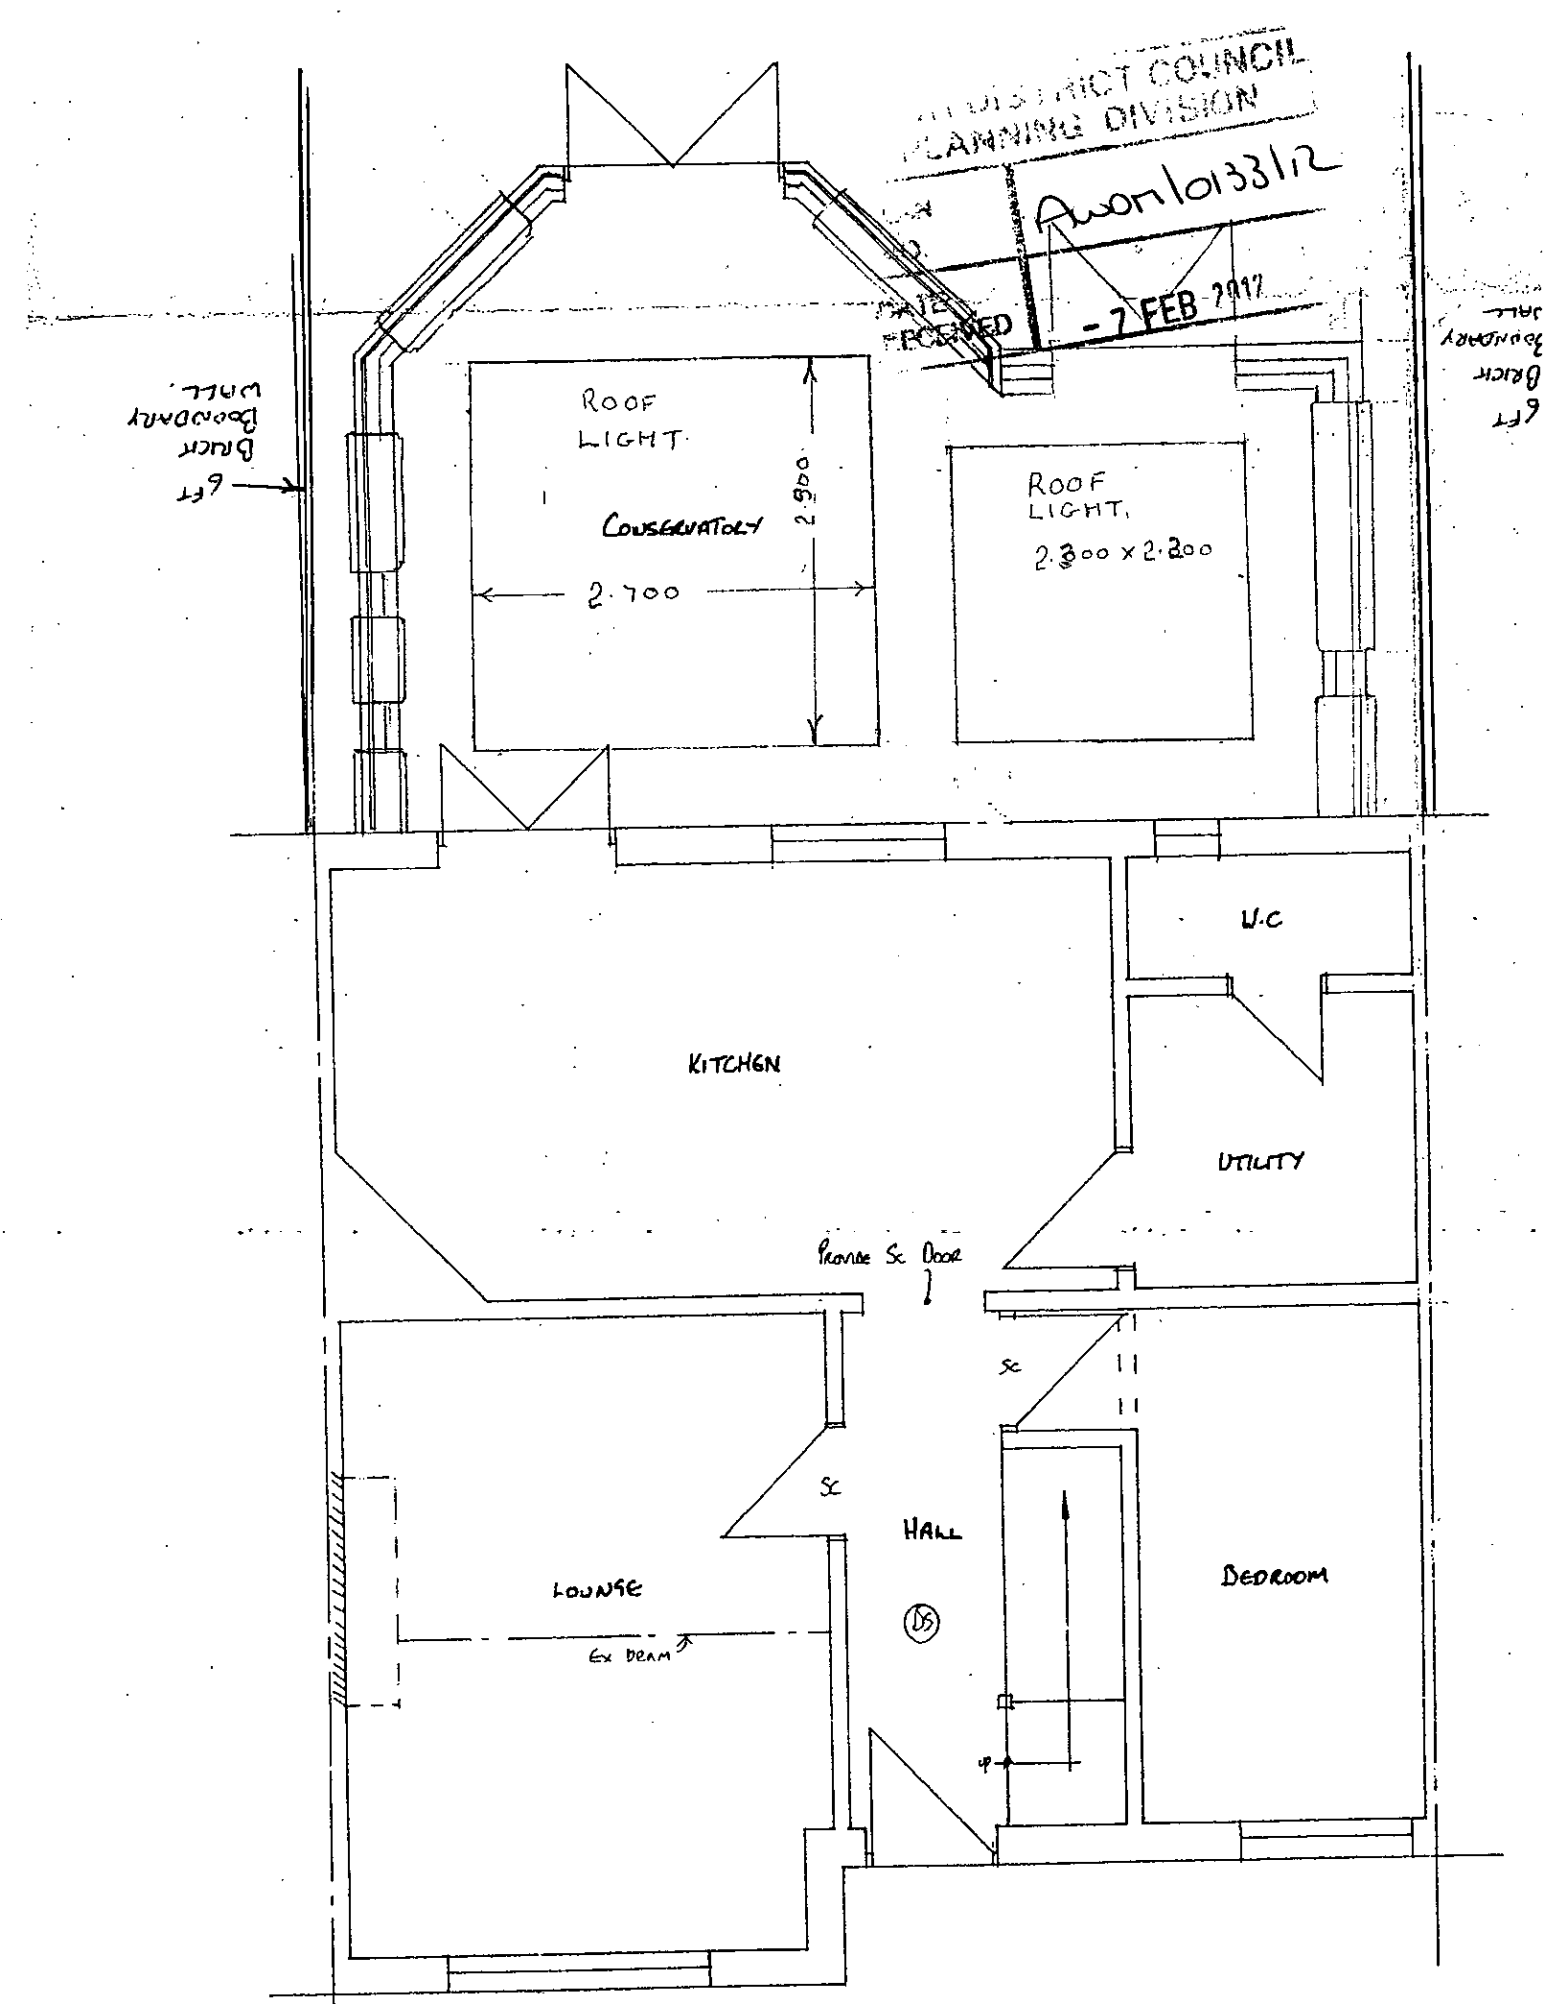


GROUND FLOOR PLAN

1:50

PROPOSED AMENDMENTS