VALID 15 JUL 2013
MDM 0756/13
ADUR & WORTHING

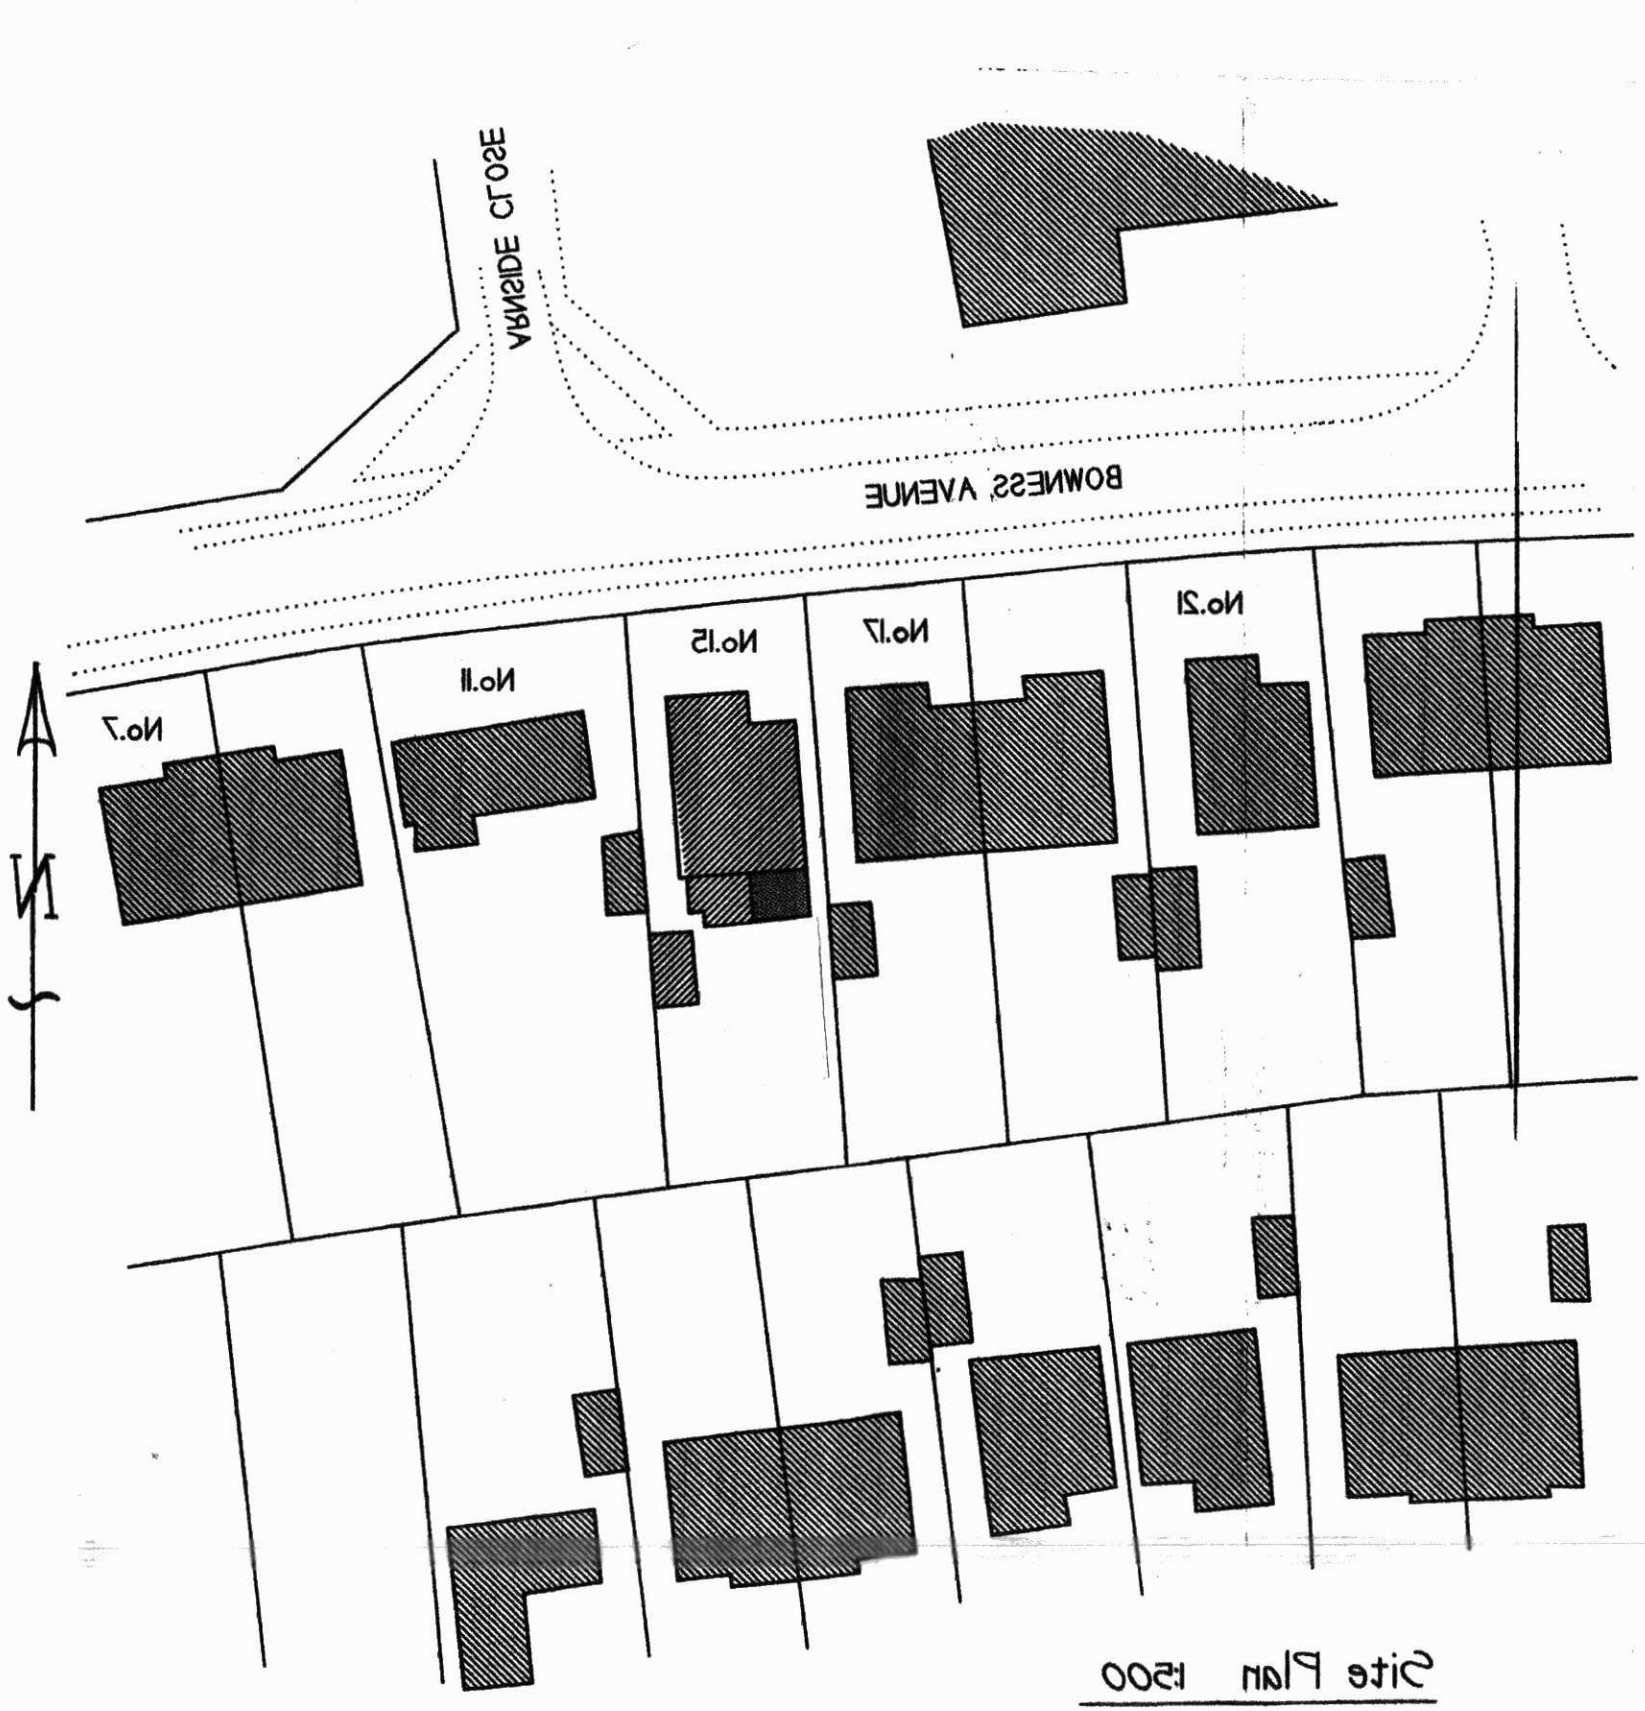

Site Plan 1:500

A & T Consultants Limited
6A Station Parade
South Street
Lancing
West Sussex
BN15 8AA
Telephone: 01903 767 430

Client:
Mrs. B Lander
15 Bowness Avenue
Sompting
West Sussex
BN15

Drawing Title:
Location Plan

Scale – As shown on drawing

Date: March 2013

Drawing No. 15-BA- 001