


NOTE:
This drawing is only relevant to the Ground floor ACM removal, fire compartmentation, associated branch reinstatement works and the compression works for the relocation of the staff welfare facilities from the second floor to the first floor with the inclusion of a tea point at ground floor level

For wind and weather tight works refer to Wates document Ref: 50333700-250153-WTS-XX-XX-CSR-MC-001-01 Lids Worthing _ Scope for LBA

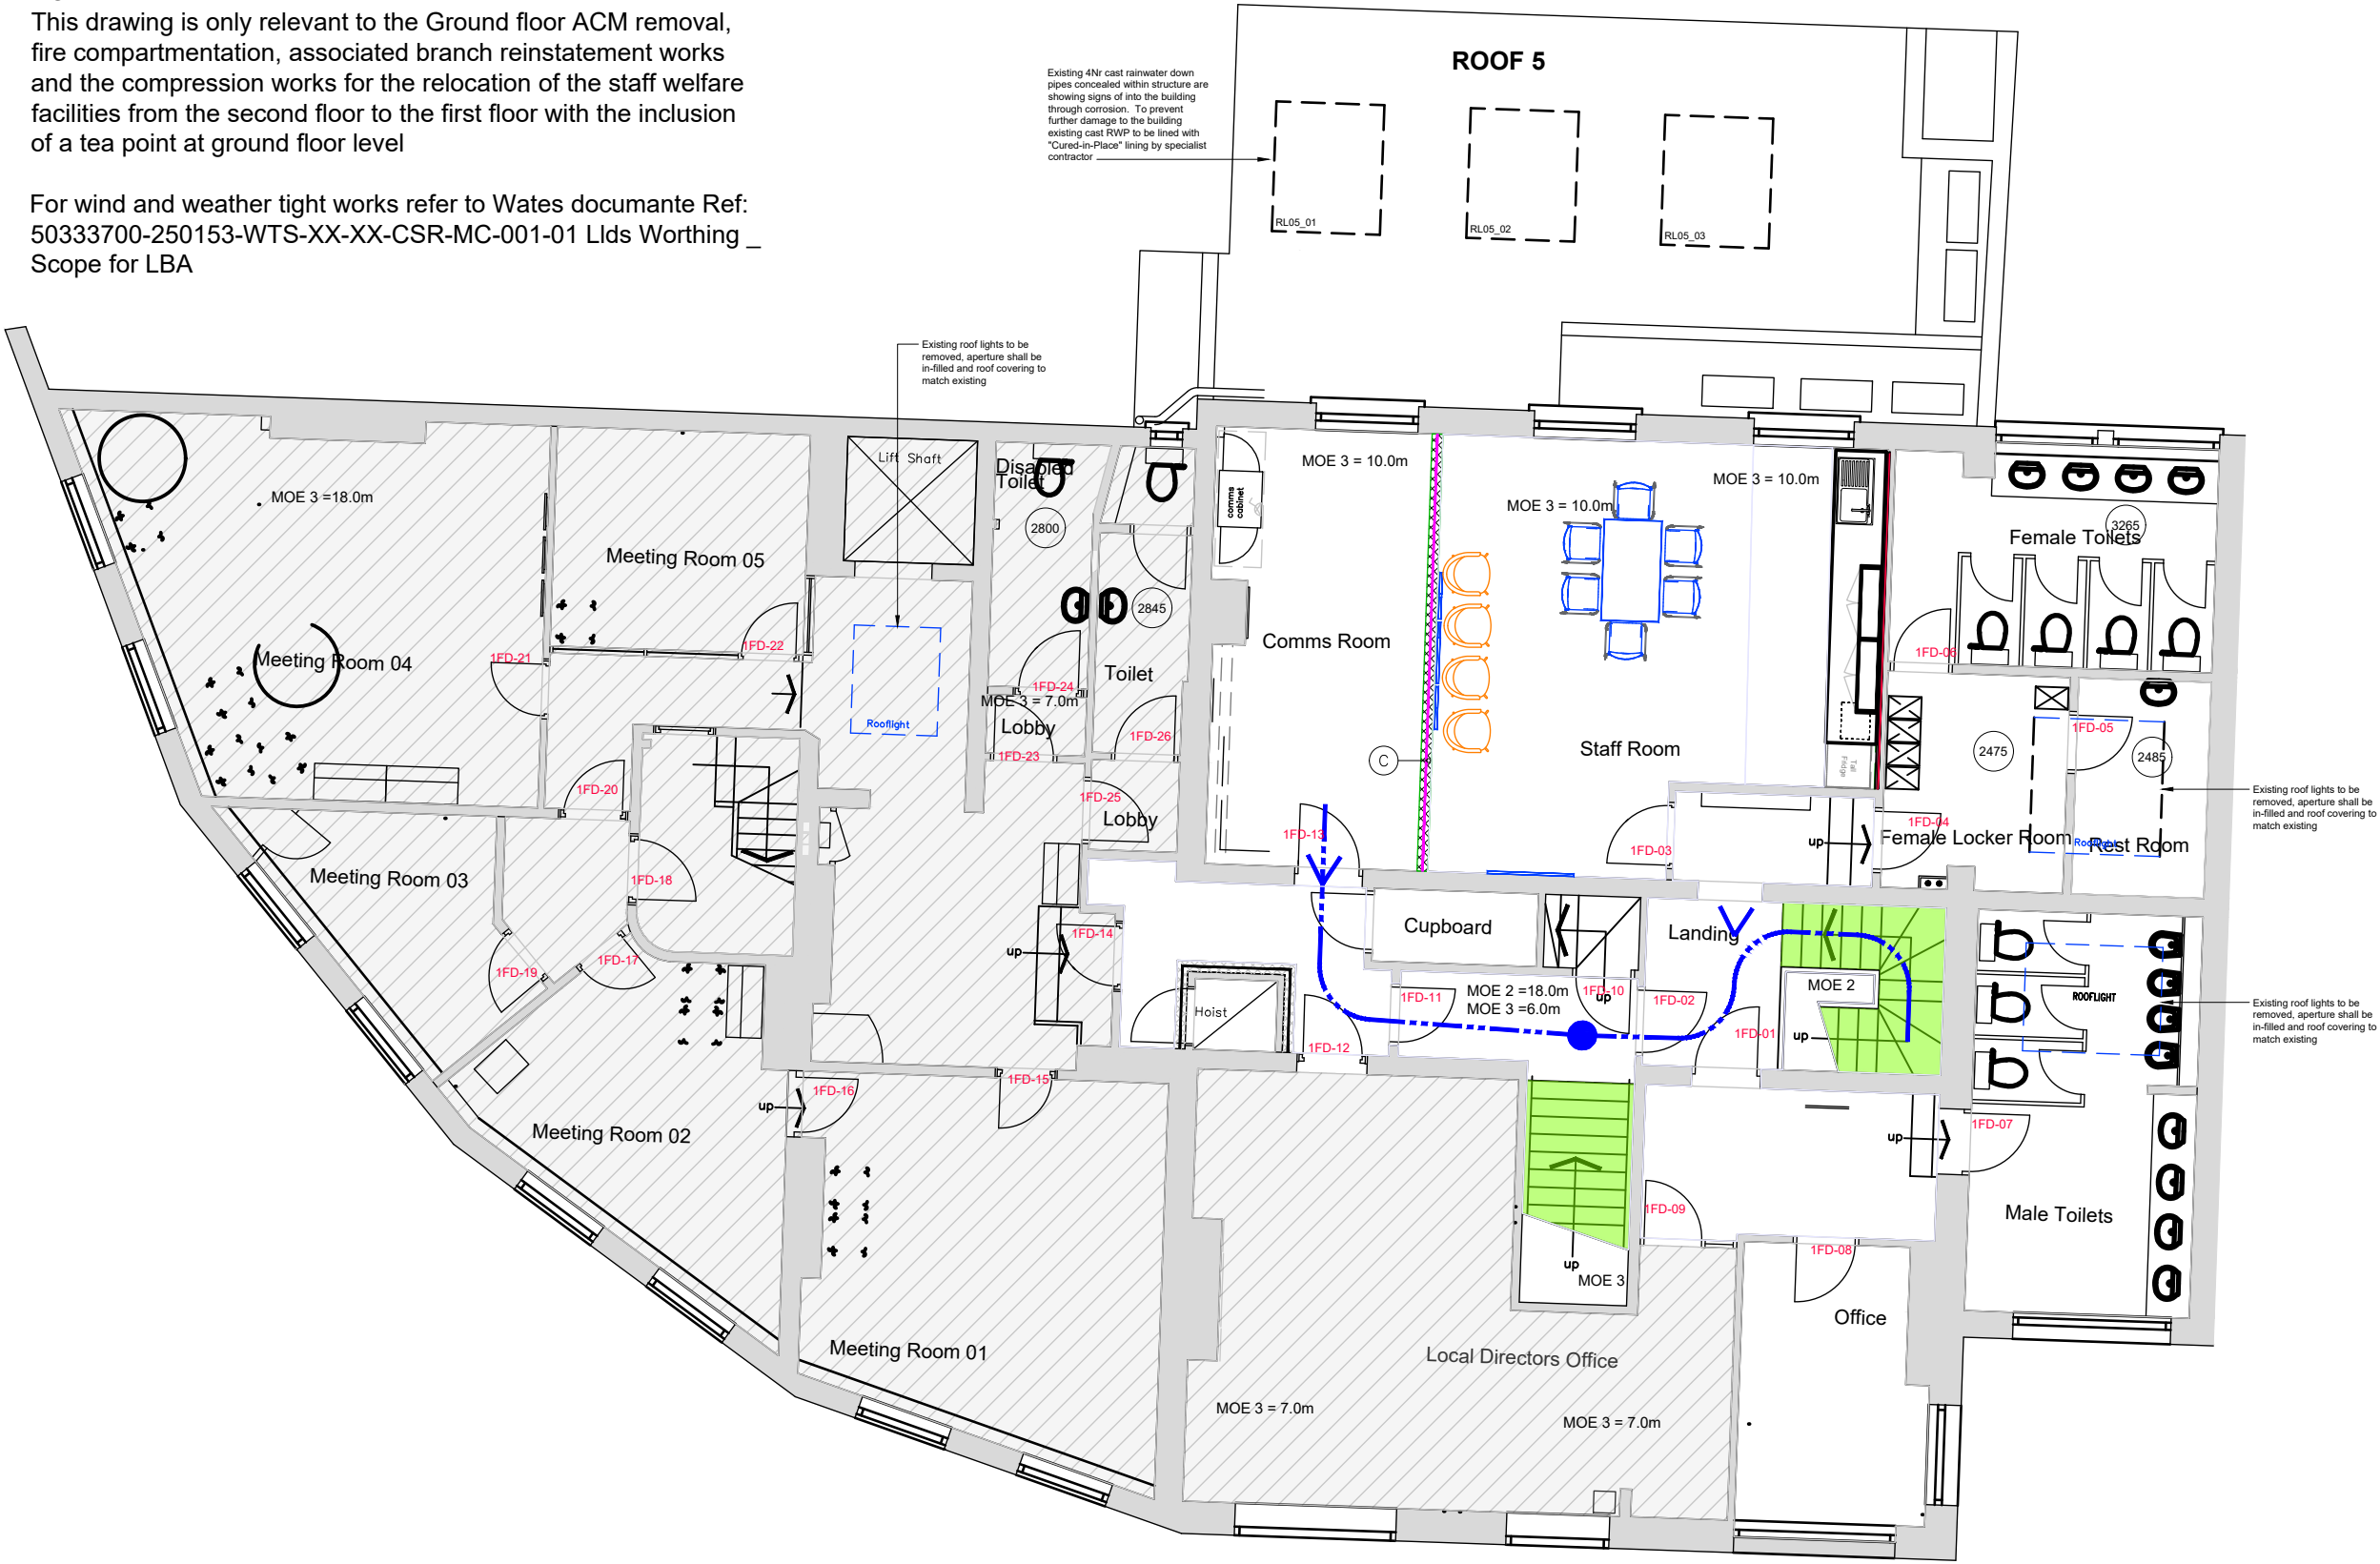

CIRCULATION STAIRS AND LIFTS AREAS

- Bank Only Access / Circulation Area
- Public Access / Circulation Area
- Area Out of Scope
- Followed Area
- Enabling End State
- Mothballed Area

CIT Cash Delivery Route.

PARTITION KEY

Existing Partition

Secure Partition (24hr Attack) (Behind Glazed Storefront)
NBS Ref :- K11/140A
- see drwg No :- ST-K11-01

Secure Attack Partition
NBS Ref :- K11/140J
- see drwg No :- ST-K11-02

General Partition (30FR)
NBS Ref :- K10/125C
- see drwg No :- ST-K10-03

FF&E COMPONENT

- Proposed furniture component retained
- Proposed furniture component Relocated within branch
- Furniture component reupholstered in new colour ways from reuse stock by Fit Out UK
- Proposed furniture component from Reuse Stock by Fit Out UK
- New Furniture Component

C	06/02/2026	Stage 4 - Rooflights removed from roofs 4 & 9	CM/ PW
	01/12/25	Stage 4 - Listed Building Submission	CM/ PW
	10/11/2025	Initial CP Submission for costing	
A		Stage 3 - Scheme AR02 Initial issue	CM/ PW
REV	DATE	REVISION	INITIALS



LLOYDS BANKING GROUP

ALL DIMENSIONS TO BE VERIFIED PRIOR TO COMMENCING WORK. DRAWING TO BE READ IN CONJUNCTION WITH PROJECT SPECIFICATIONS.

THIS DRAWING IS THE PROPERTY OF LLOYDS BANKING GROUP AND COPYRIGHT IS RESERVED BY THEM. THE DRAWING IS ISSUED ON CONDITION THAT IT IS NOT COPIED OR DISCLOSED BY OR TO ANY UNAUTHORISED PERSONS WITHOUT PRIOR CONSENT IN WRITING TO LLOYDS BANKING GROUP - GROUP PROPERTY. ALL MODIFIED DRAWINGS SHOULD BE RETURNED TO LLOYDS BANKING GROUP.

GROUP PROPERTY

BRISTOL - PO Box 112, Canons House, Canons Way, BRISTOL, BS99 7LB
EDINBURGH - Signhill South, 12 Bankhead Crossway South, EDINBURGH, EH11 4EN
HALIFAX - Trinity Road, HALIFAX, West Yorkshire, HX1 2RG

PROJECT ADDRESS Lloyds Worthing 41-43 South Street 41-43 South Street WORTHING BN11 3AU	SCALE A1 - 1:50 A3 - 1:100
DRAWING DESCRIPTION First Floor Proposed Plan	DATE 04/11/2025
DRAWING NUMBER 50333700-HLN-XX-01-M2-AR02-0001	DRAWN BY C
	REVISION C

STAGE 4 - CONTRACTORS PROPOSALS