




Existing North (Front) Elevation
Scale: 1:100

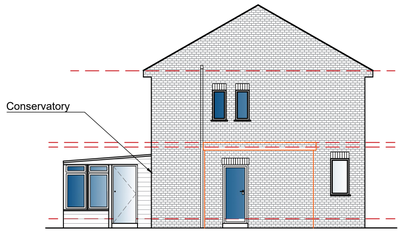


Existing East (Side) Elevation
Scale: 1:100

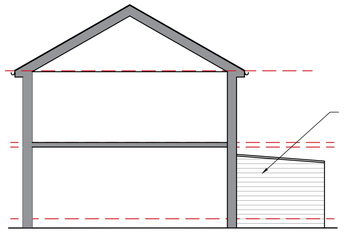


Existing West (Side) Elevation
Scale: 1:100

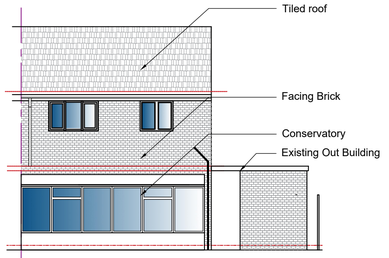


Existing South (Rear) Elevation
Scale: 1:100

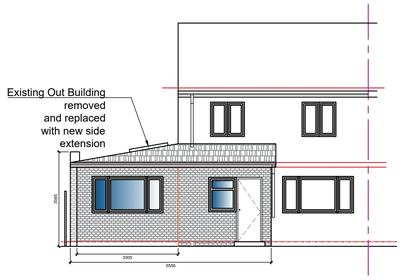


Proposed North (Front) Elevation
Scale: 1:100

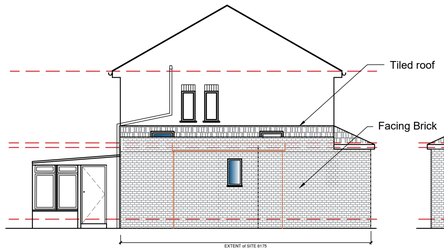


Proposed East (Side) Elevation
Scale: 1:100

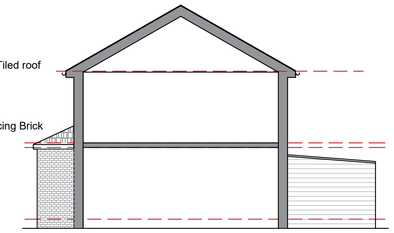


Proposed West (Side) Elevation
Scale: 1:100

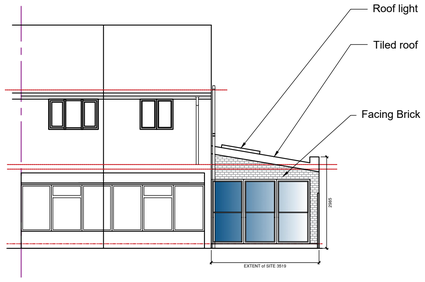


Proposed South (Rear) Elevation
Scale: 1:100

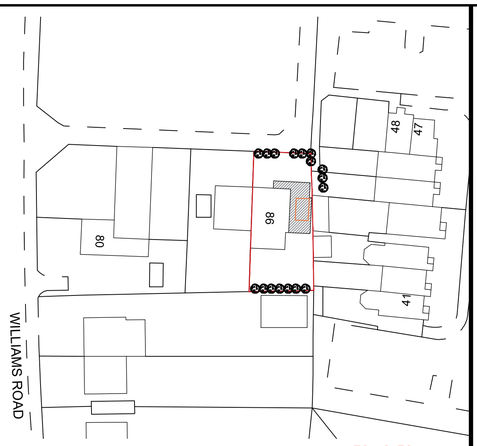


Block Plan
Scale: 1:500

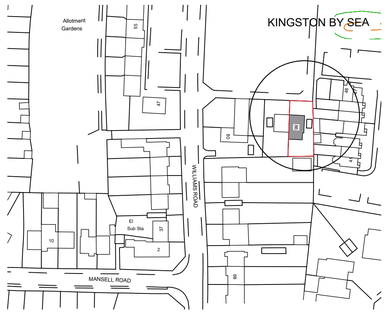


Location Plan
Scale: 1:1250

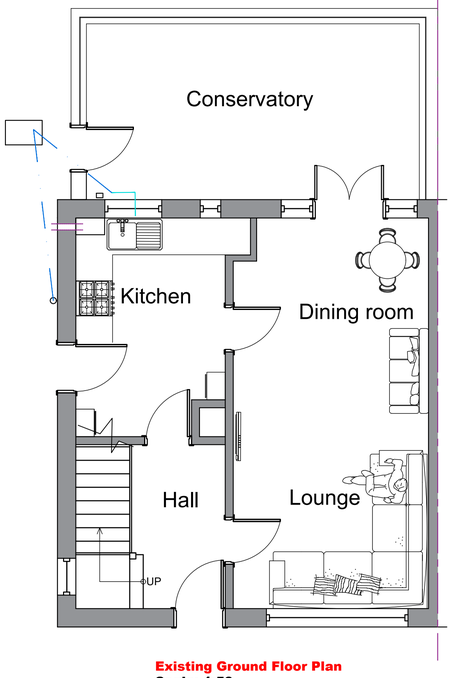

Existing Ground Floor Plan
Scale: 1:50

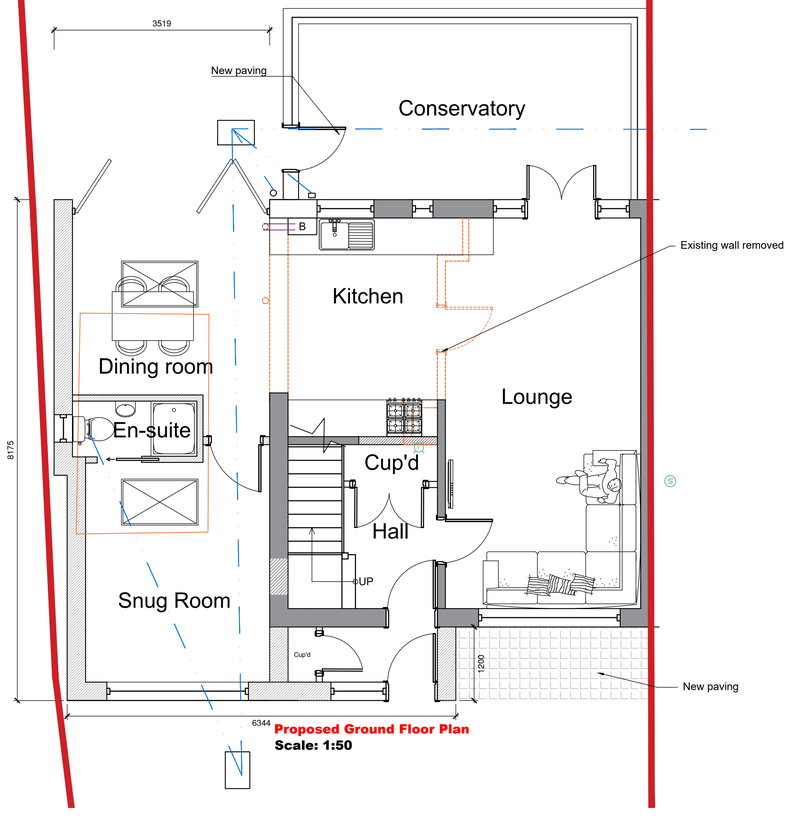

Proposed Ground Floor Plan
Scale: 1:50

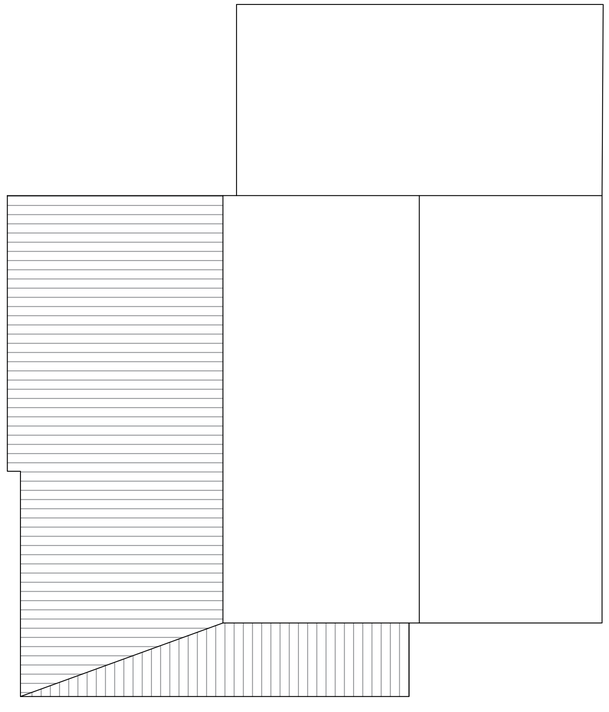

NOTE:

This drawing is to be read in conjunction with the Construction Notes and Structural Engineer's details.

The Contractor is responsible for all setting out and must check levels and dimensions on site before ordering materials or commencing work.

Refer to written dimensions only. Do not scale from drawings, except for the purposes of Planning assessment.

The Architect is to be immediately notified of any omissions or discrepancies.

Building work should not commence until all statutory approvals have been granted, i.e. Planning, Building Control, etc.

If a public sewer is discovered, consent to 'Build-over/Close-to' may be required from the Water Authority.

PARTY WALLS:

Work to Party Walls (including insertion of flashings, beam bearings, etc) are subject to Party Wall agreements with neighbours and are to be arranged by the Client in accordance with the Party Wall Act (i.e. Providing two months written notice)

Below ground drainage - Surface Water
Below ground drainage - Foul Water
Discharge pipes
Existing structure
Proposed structure
Removed structure
A — Section line

Revision	Date:	Details:	Initials:
E	03/08/2020	Planning amendments	DLS
D	29/07/2020	Planning amendments	DLS
C	28/07/2020	Planning amendments	DLS
B	30/04/2020	Planning amendments	DLS
A	30/04/2020	Planning amendments	DLS

These drawings and designs are the property of Shear Architectural Design Ltd and must not be copied, retained, or used without prior written consent.
© Copyright

CREATE INSPIRE ENHANCE

SHEAR ARCHITECTURAL DESIGN

Top Floor
Trafalgar House
Newhaven
East Sussex
BN9 9DD

07881 656512
info@sheararchitecturaldesign.co.uk

PROJECT:
86 William Road
Shoreham by Sea
West Sussex
BN41 6BQ

DRAWING TITLE:
Side Extension

NORTH

DATE: 11/03/2019
SCALE: Various
DRAWN: DS
CHECKED: -
SHEET OF

20/29 PROJECT NUMBER: | PL 1 DRAWING NUMBER: | E REVISION:

METERS @ 1:50 | METERS @ 1:100 | METERS @ 1:200 | METERS @ 1:500 | METERS @ 1:1250