

DO NOT SCALE FROM THIS DRAWING




East Elevation

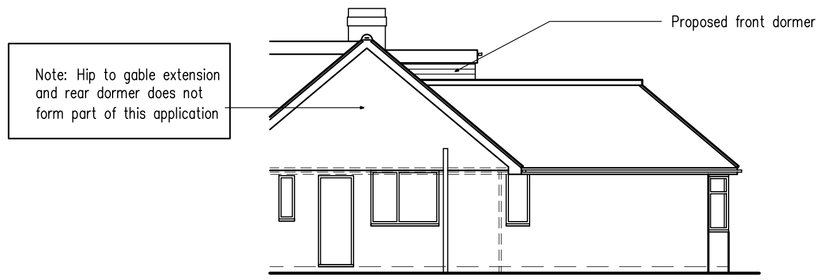


South Elevation

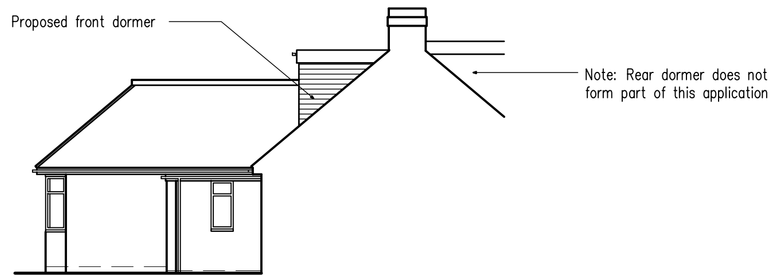


North Elevation

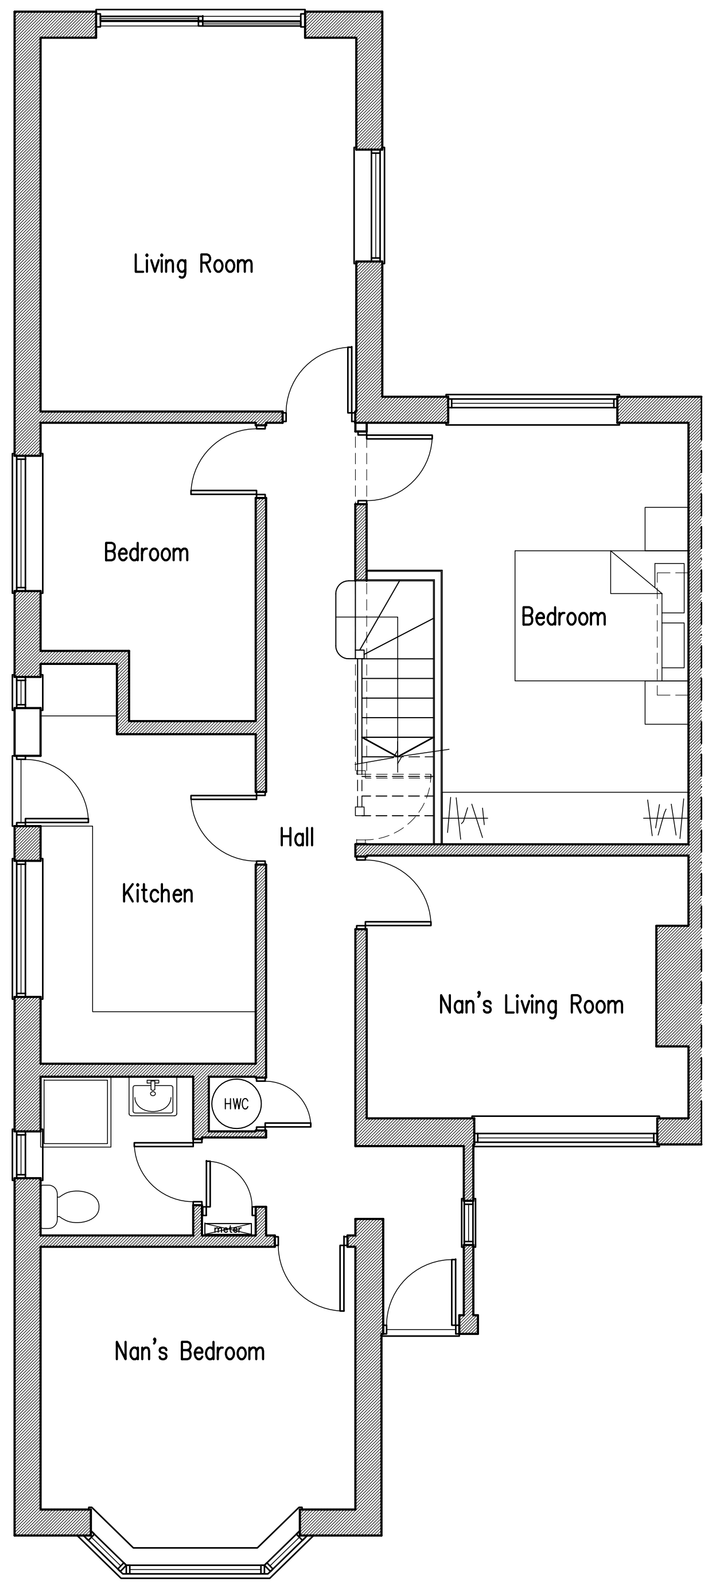

Ground Floor Plan

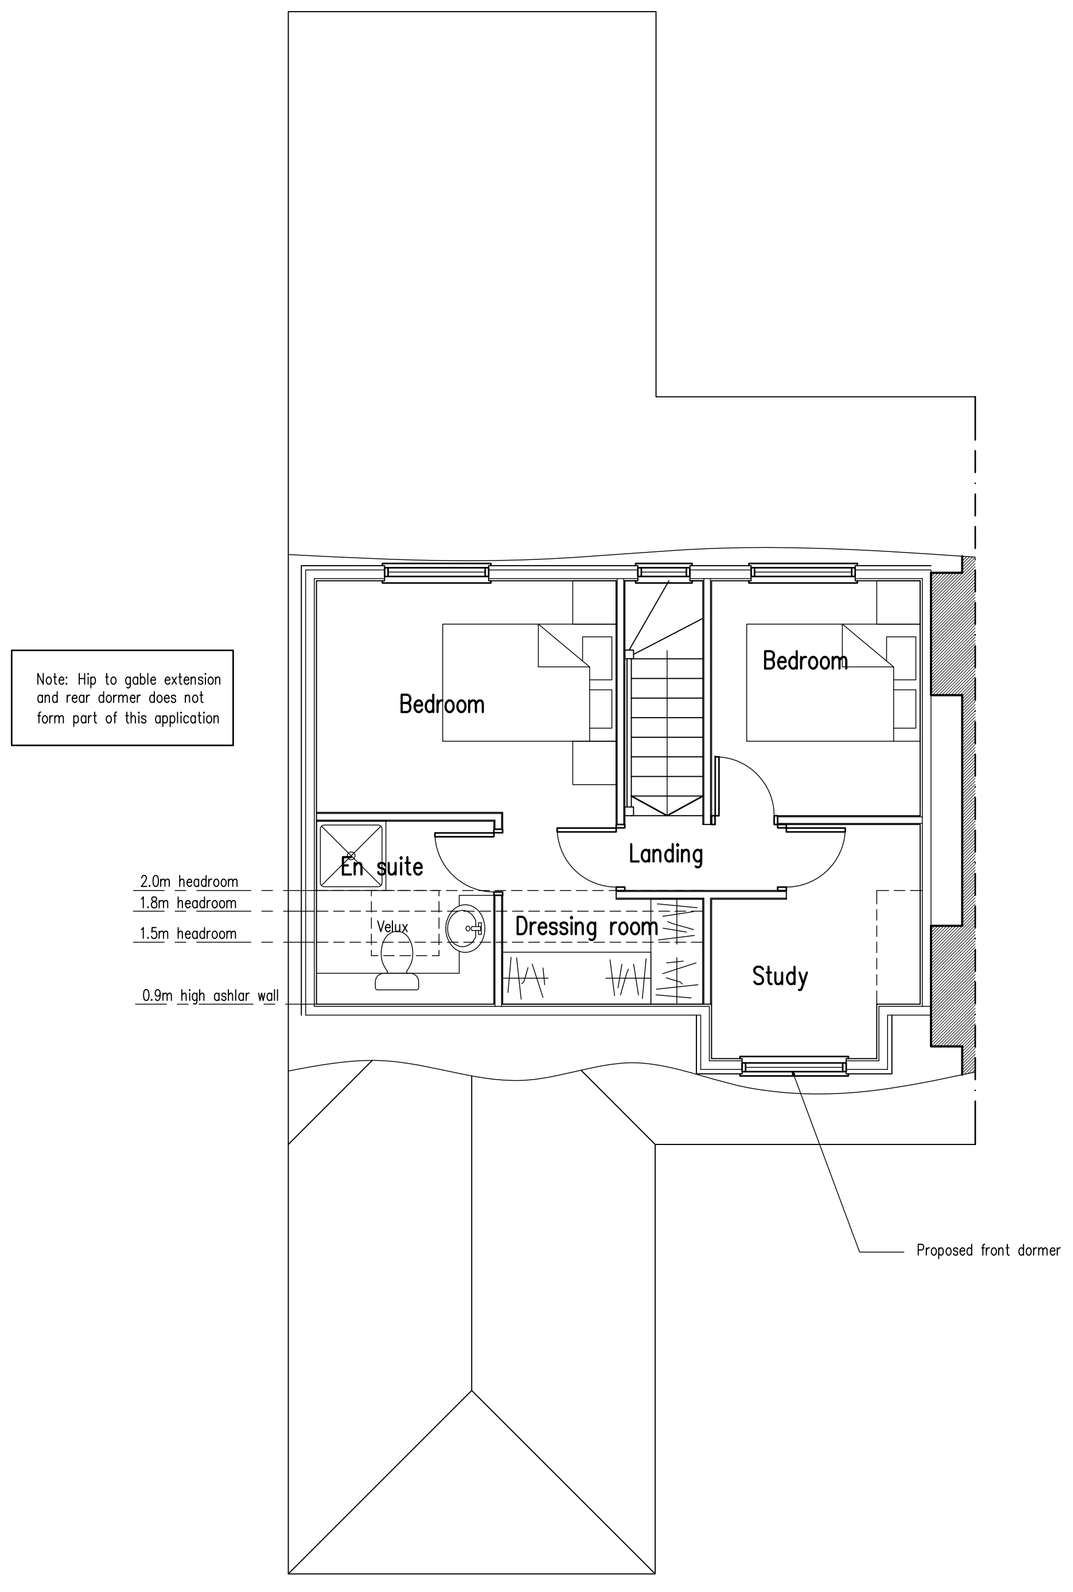

First Floor Plan

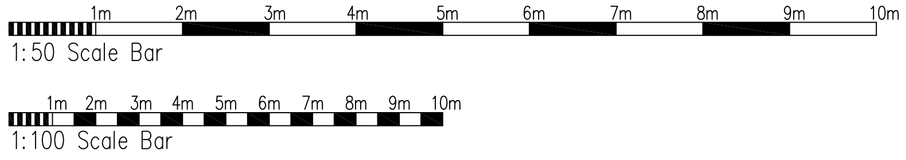

Proposed Conversion Of Roof Space At: 17 Park Way, Southwick, West Sussex

rja Planning & Building Consultants Ltd.
16 Greenacres
Shoreham-By-Sea
West Sussex
BN43 5WY
t/f: 01273 467297 mob: 07971 375739
e: rex@rjapbc.co.uk web: www.rjapbc.co.uk

Chartered Institute of Architectural Technologists

PROJECT: 17 Park Way, Southwick, West Sussex
DRAWING TITLE: Proposed Floor Plans & Elevations
CLIENT: Mr & Mrs P. Barber
DWG NO: 12394–01
REVISION:
SCALE: 1:50, 1:100 @ A1
DATE: 03.05.12
DRAWN: rex