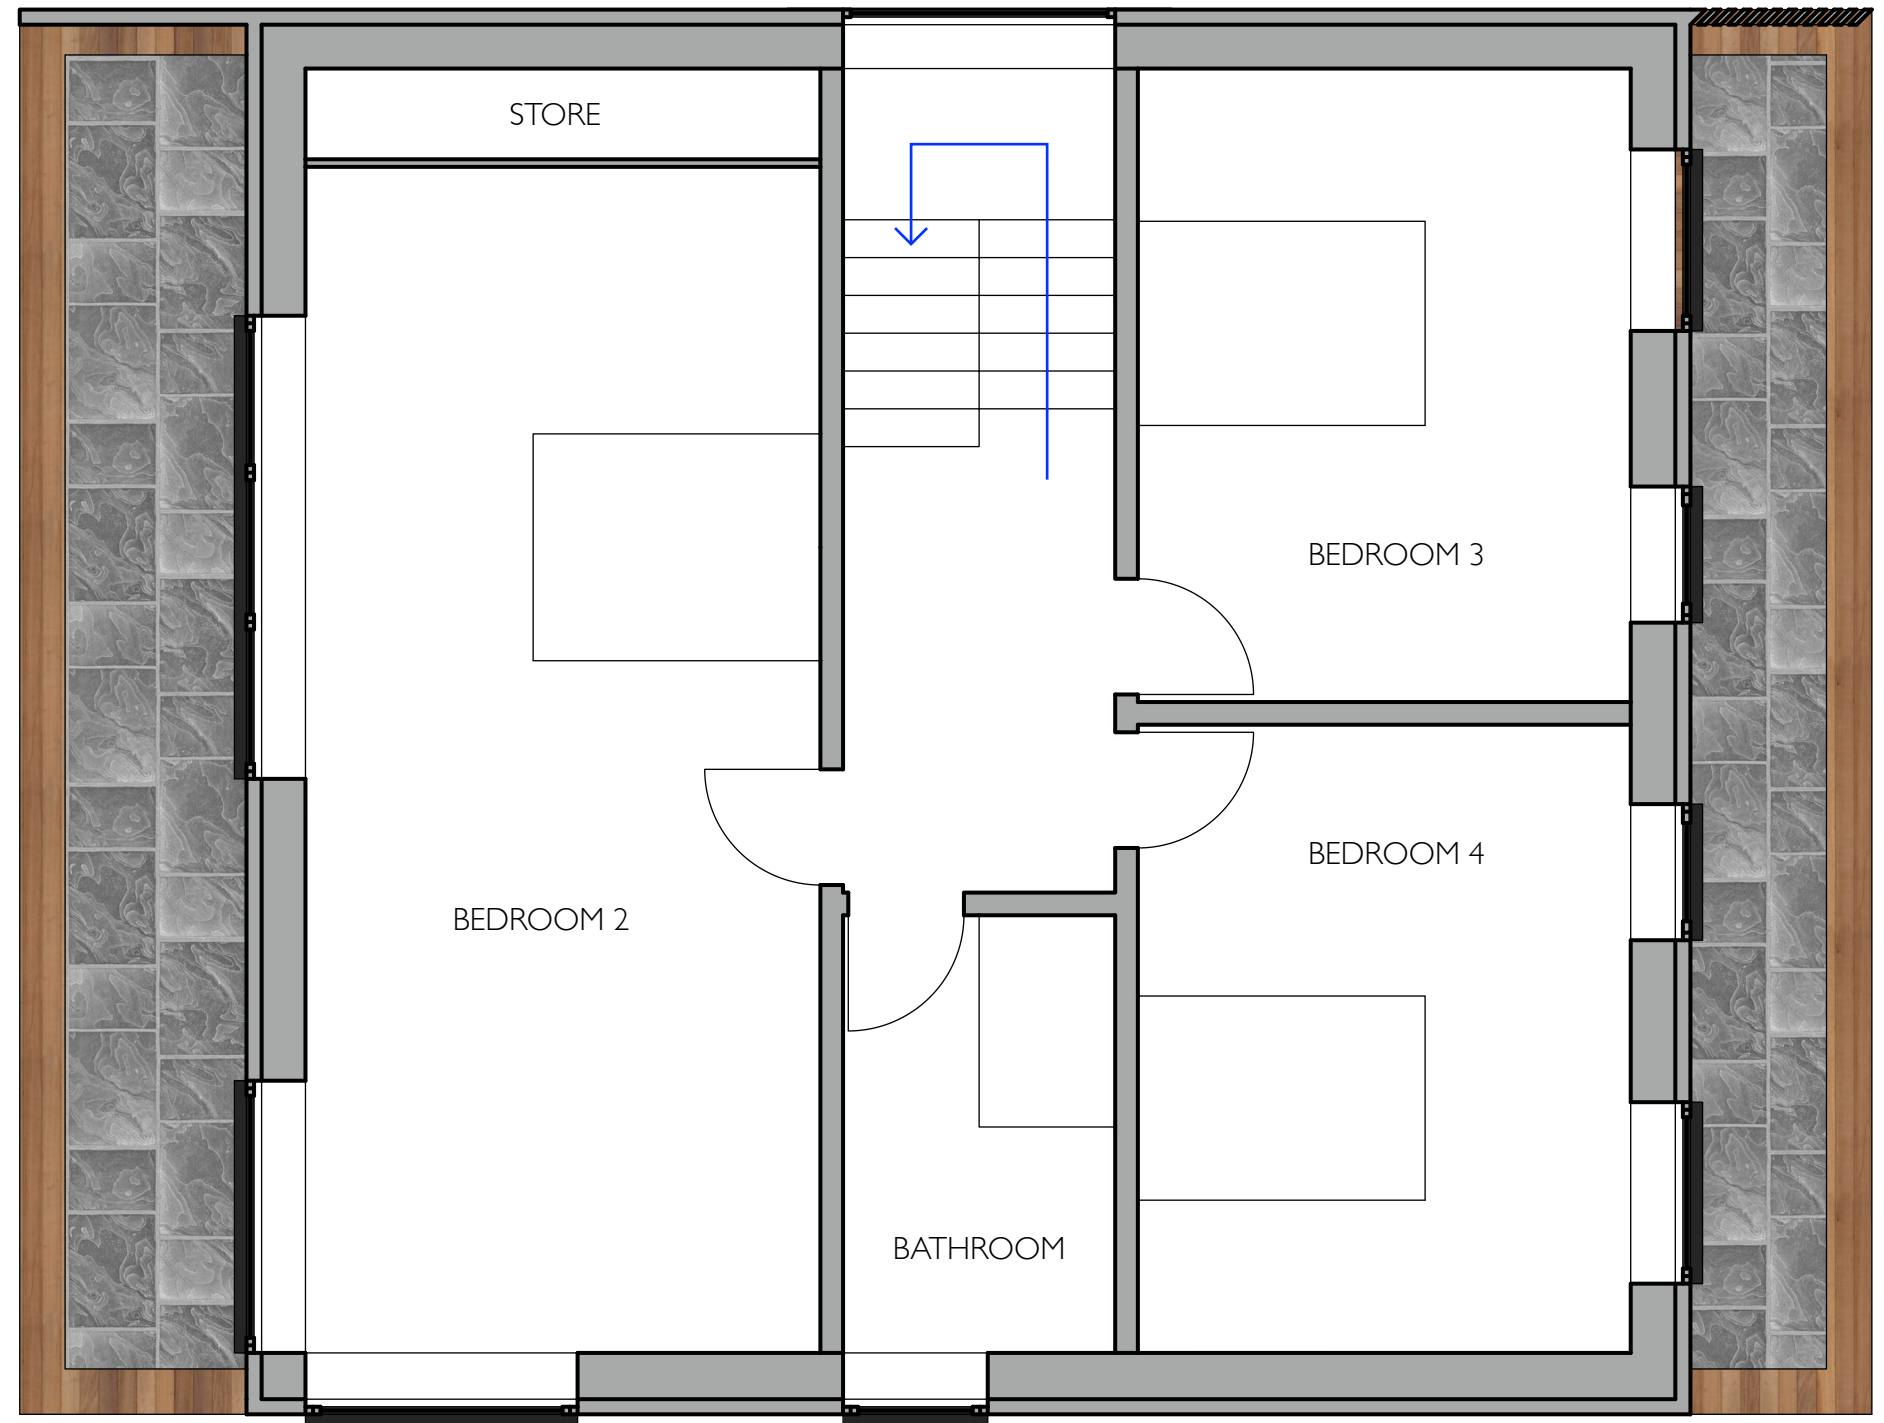
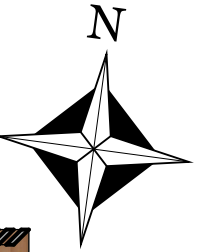


Scale 1:50 @ A3

PROPOSED IF PLAN

4 WEALD DYKE, SHOREHAM-BY-SEA, BN43 5LP

ARCHITECTURE BY JAKE MCLEWEE BSC (HONS): ARCHITECTURAL TECHNOLOGY

REFERENCE / DATE

A 541-5

05/03/2026

ARCHITECTUREBYJAKE.CO.UK