
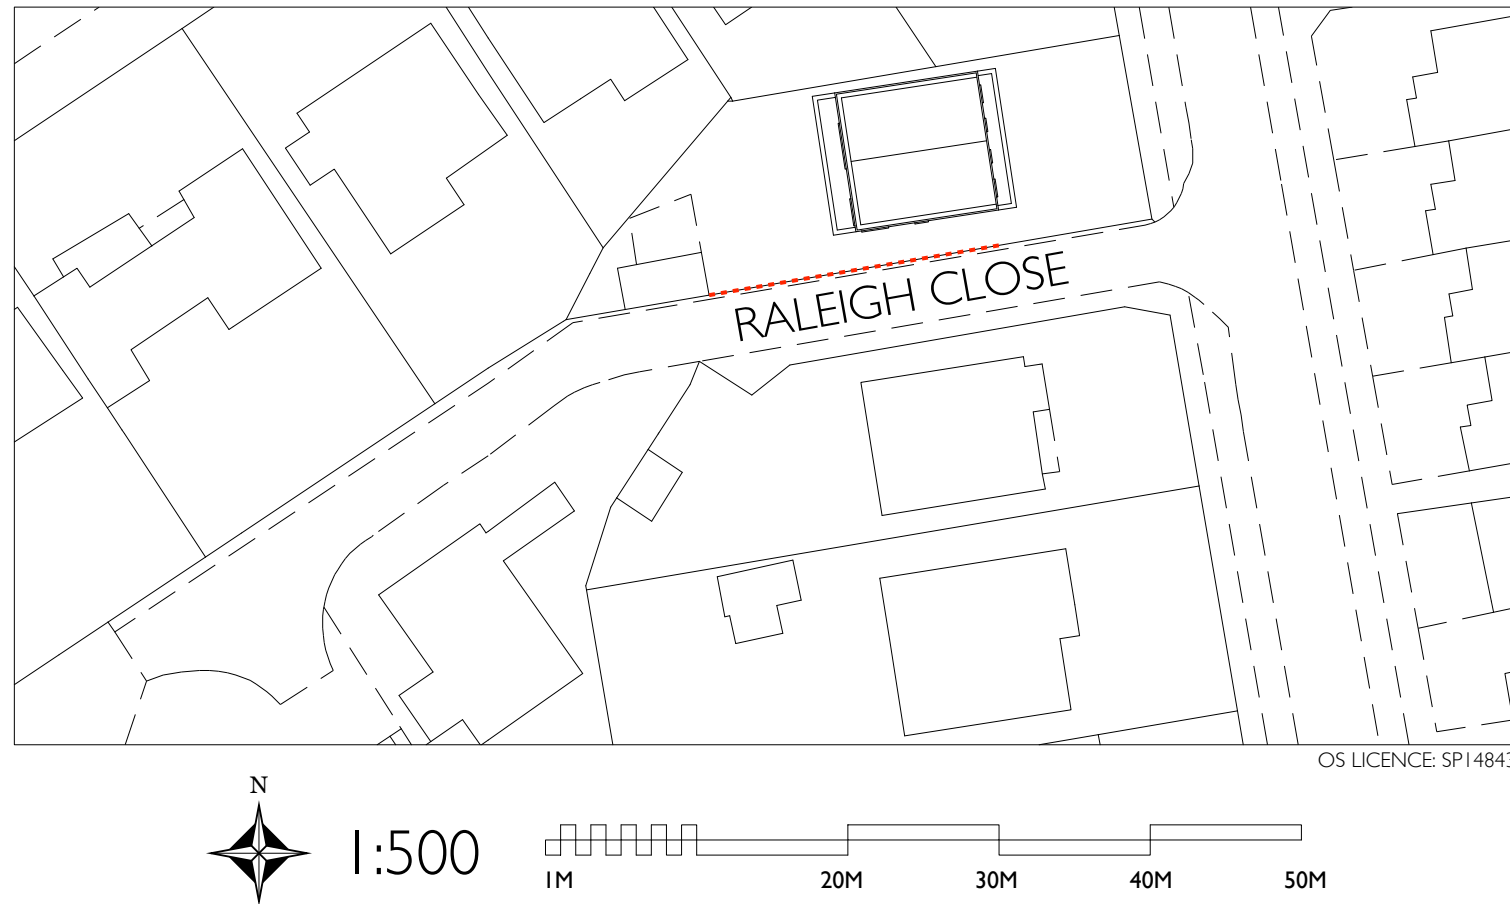


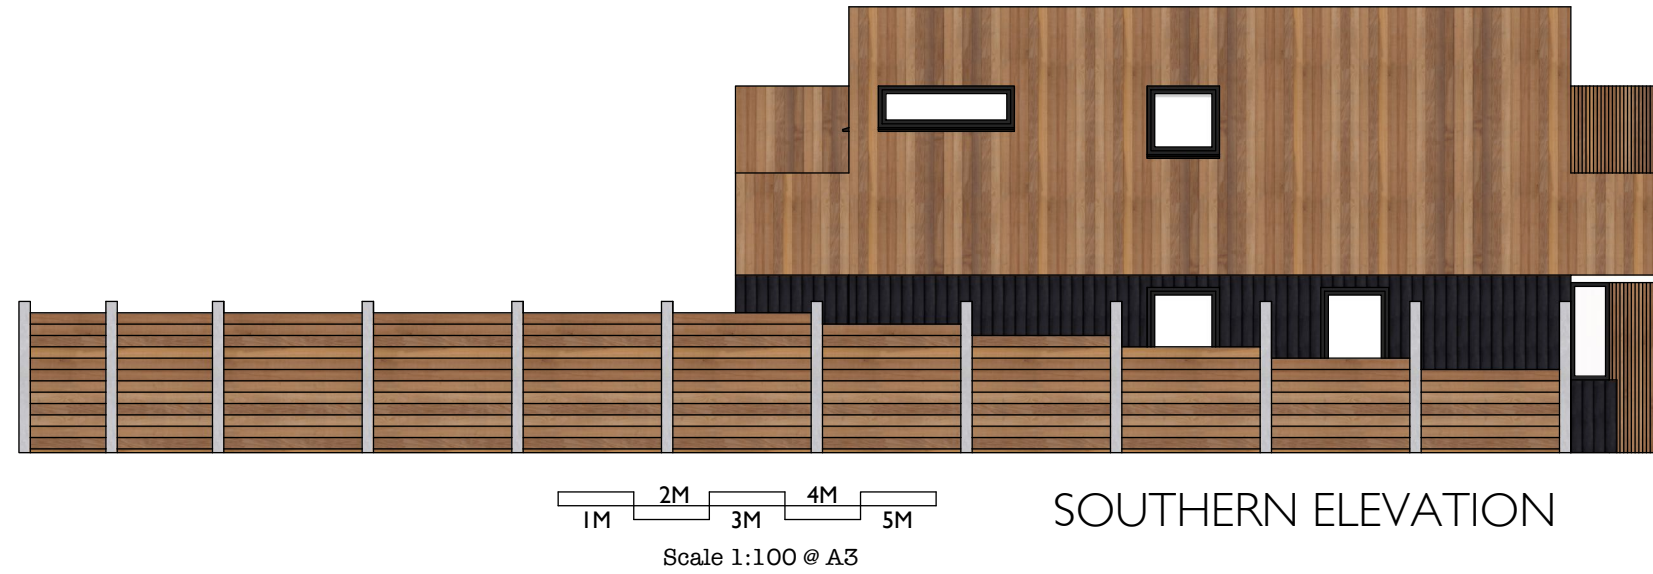

PROPOSED FENCE

4 WEALD DYKE, SHOREHAM-BY-SEA, BN43 5LP
ARCHITECTURE BY JAKE MCLEWEE BSC (HONS): ARCHITECTURAL TECHNOLOGY

REFERENCE / DATE
A 541-12
05/03/2026
ARCHITECTUREBYJAKE.CO.UK