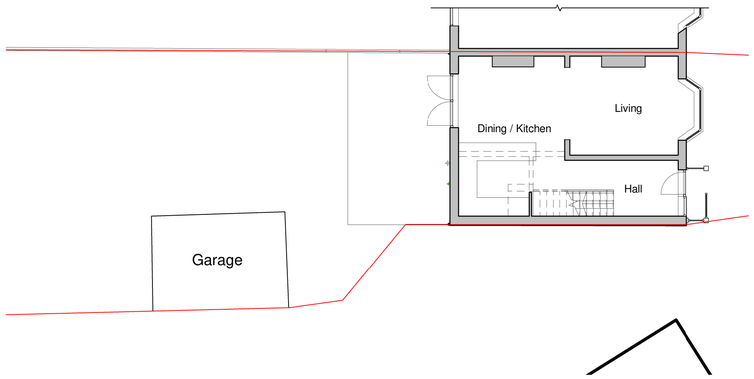

Existing Ground Floor
1 : 100

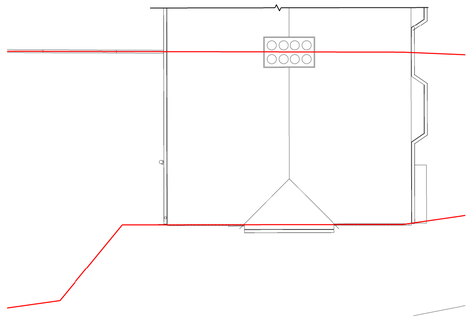

Existing Roof Plan
1 : 100

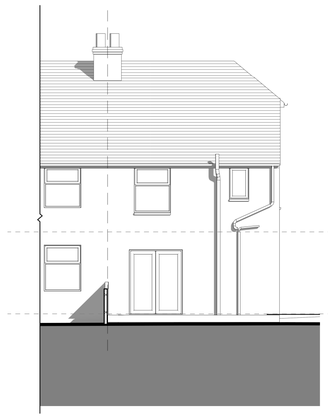

Existing Rear Elevation
1 : 100

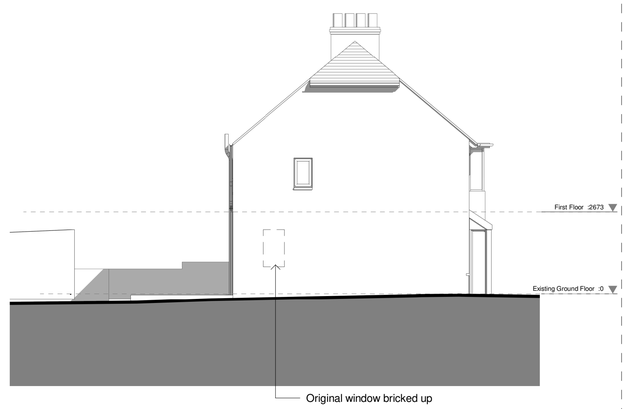

Existing Side Elevation
1 : 100

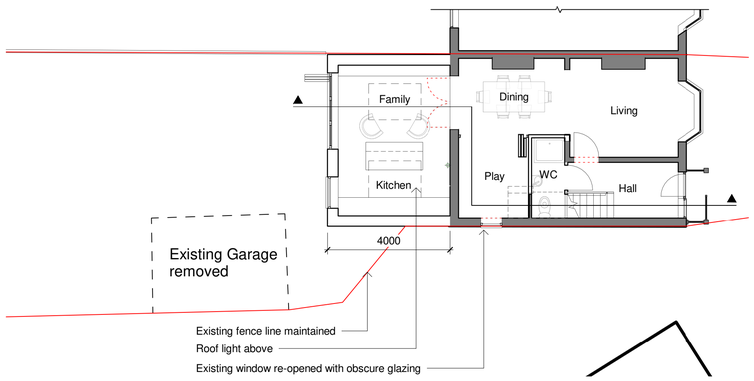

Proposed Ground Floor
1 : 100

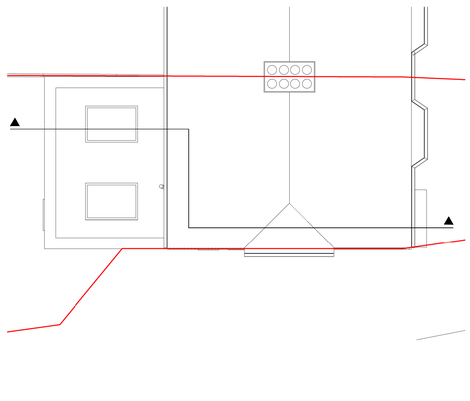

Proposed Roof Plan
1 : 100

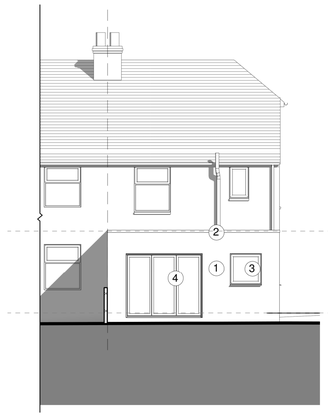

Proposed Rear Elevation
1 : 100

Material Key

1. Roughcast render to match existing
2. Aluminium Coping
3. White PVC-U window
4. White bi-fold doors

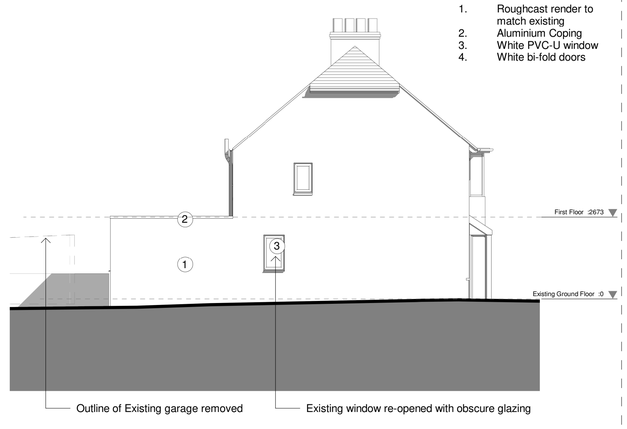

Proposed South Elevation
1 : 100



Location
1 : 1250

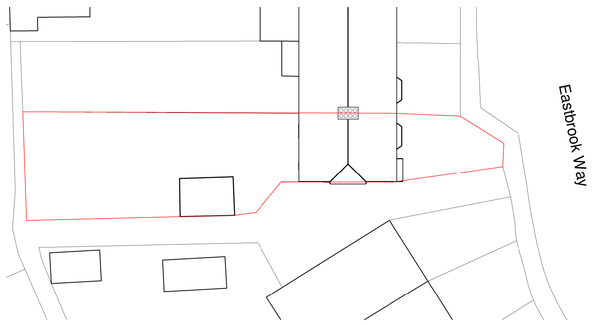

Existing Site
1 : 250

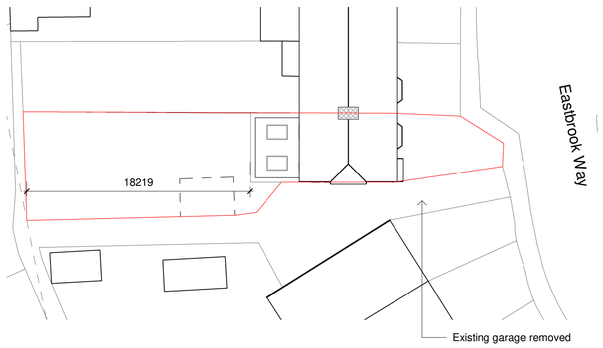

Proposed Site
1 : 250

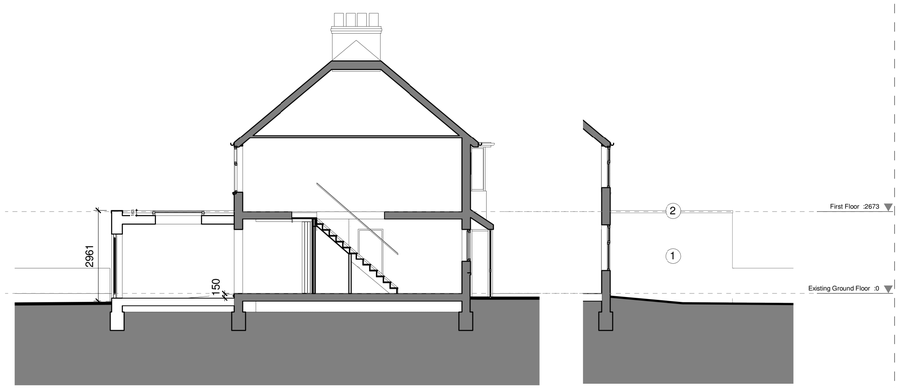

Proposed Section
1 : 100

Proposed North Elevation
1 : 100

WG ADD

WHITE + GRAY ARCHITECTURE / DESIGN / DEVELOP LTD

Address 159 Chamberlayne Road, Eastleigh, SOUTHAMPTON, SO50 5JG.
16 Truleigh Drive, Portslade, BRIGHTON, BN41 2YQ.

Telephone STEVEN (SOUTHAMPTON) 07909961007,
MARTIN (BRIGHTON) 07788175278

Email whiteandgray@wgadd.co.uk

Website www.wgadd.co.uk

Project Title
11 Eastbrook Way - Ground floor re-design & rear extension

Drawing Title
Existing and Proposals

Drawing No WG 141 - P001

Revision A

Issue status Planning

Scale As indicated

Date Jan 18

SCALE - 1:100 0 1 2 5 10m

SCALE - 1:250 0 1 5 10 25m

SCALE - 1:1250 0 10 25 50 125m

Mapping contents © Crown copyright and database rights 2015 Ordnance Survey 100035207