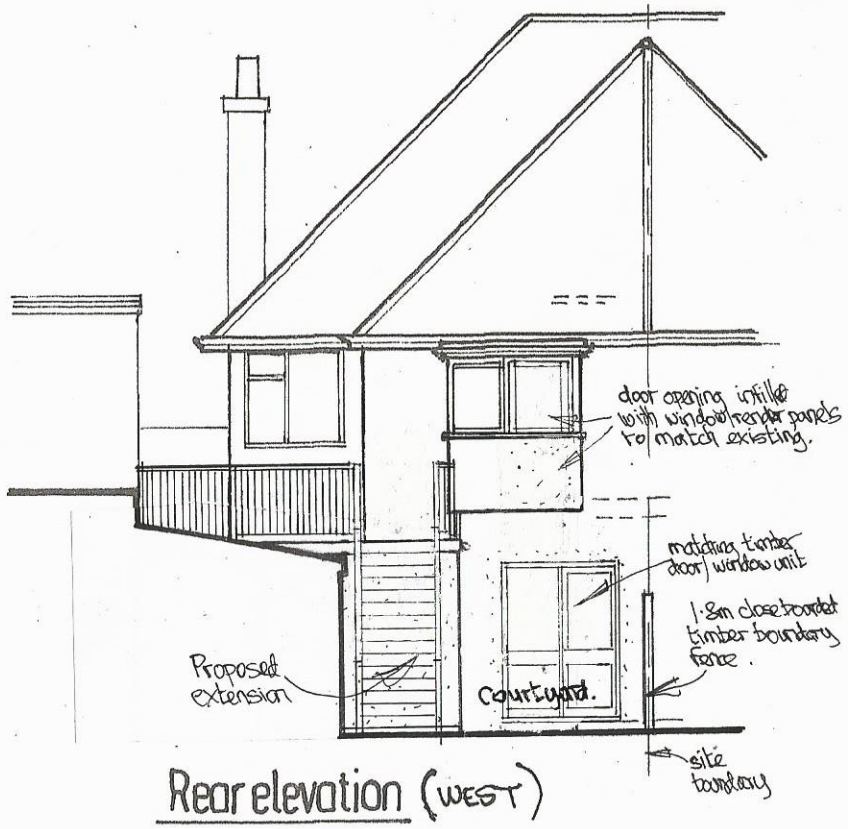

Rear elevation (WEST)

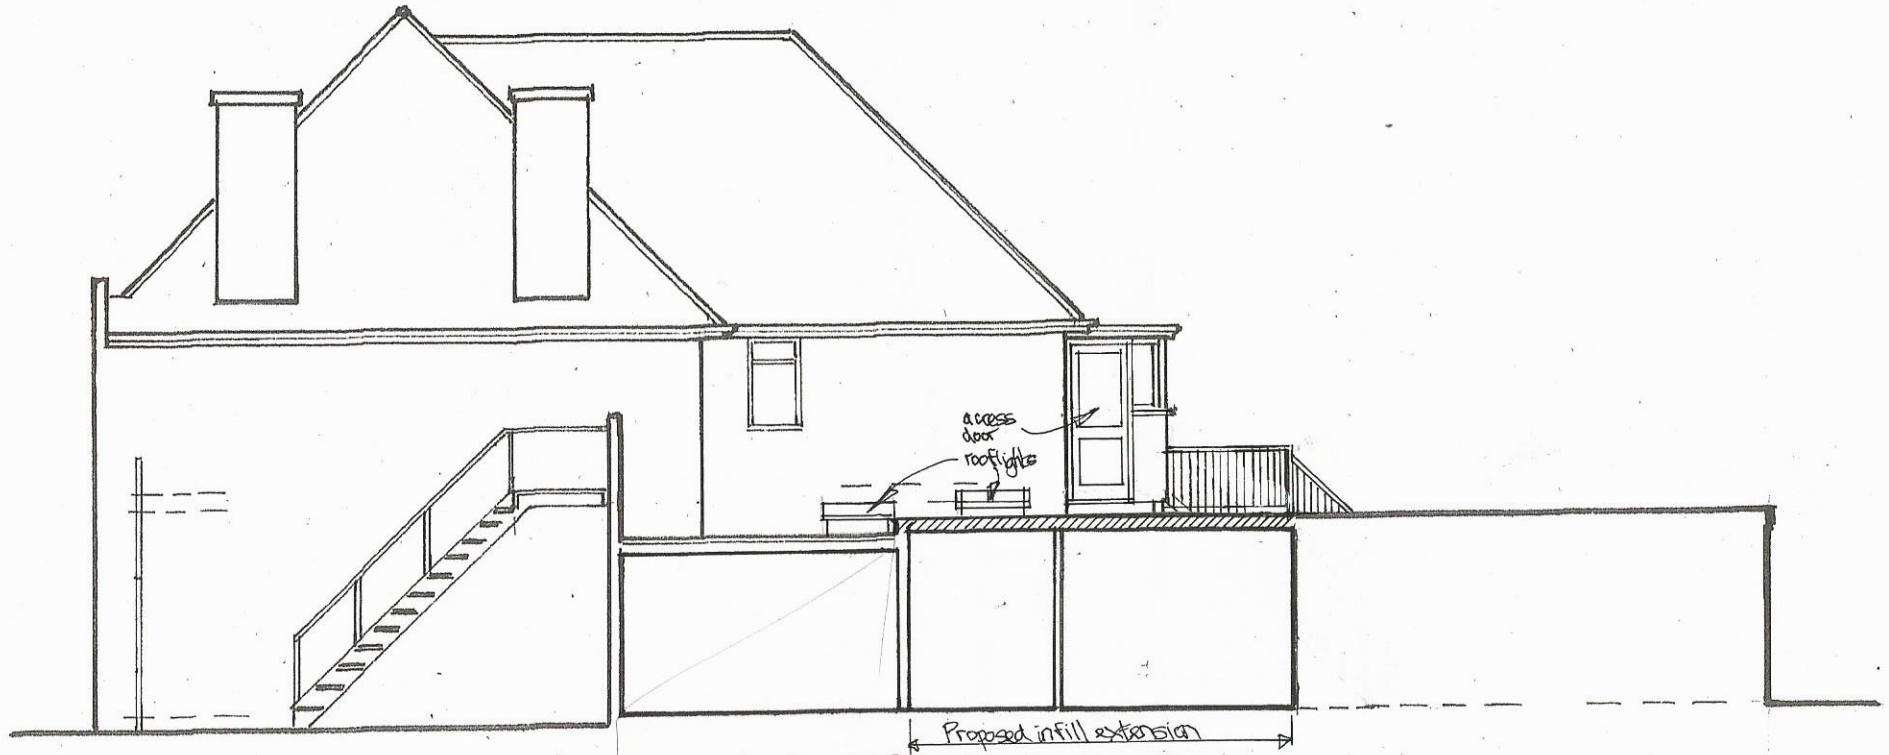

Sectional elevation on line A-A (NORTH)



North Road elevation (front) (East)

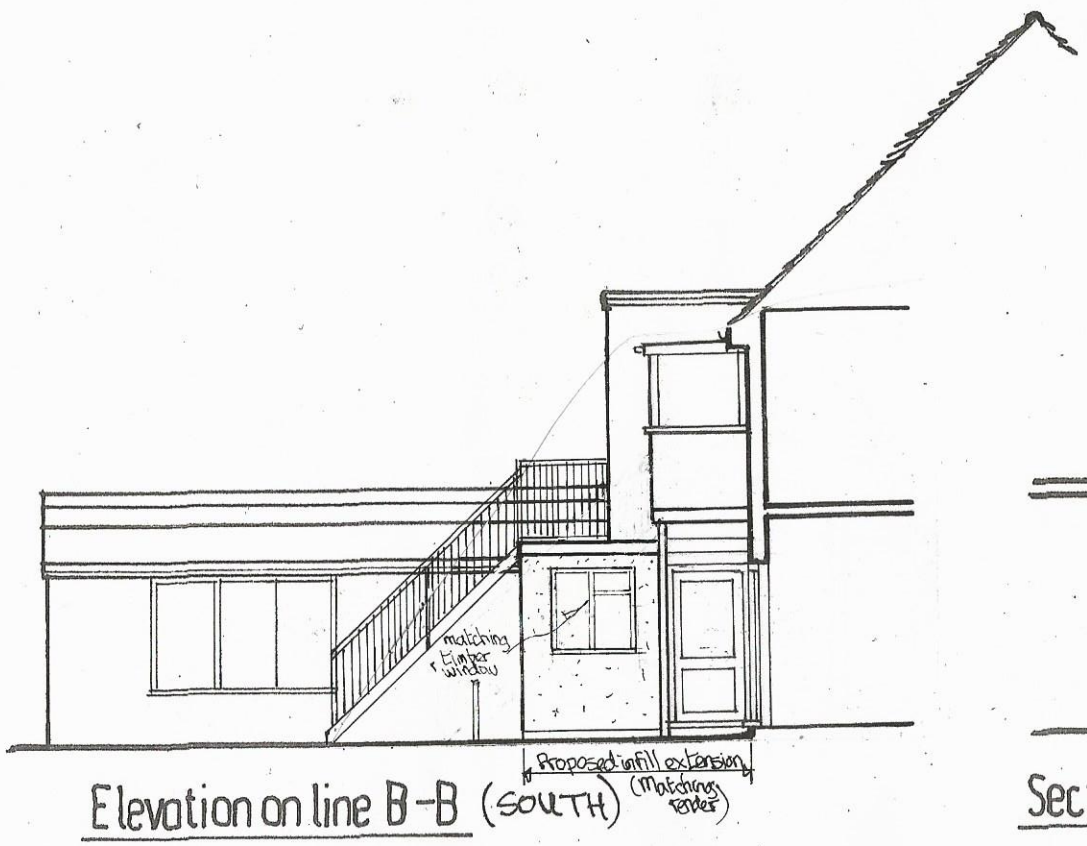

Elevation on line B-B (SOUTH)

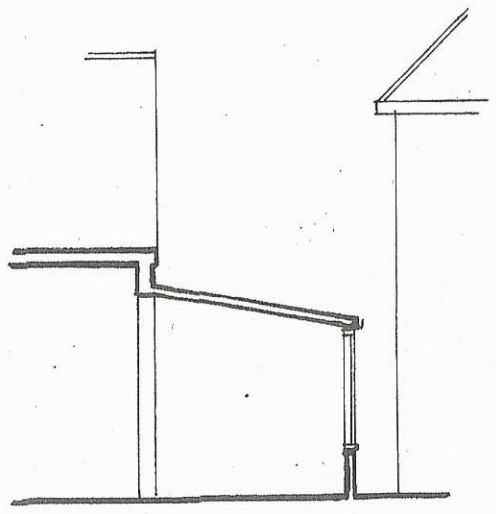

Section C-C (WEST)

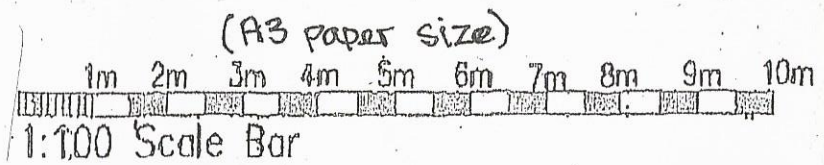

A 10-20 GJ Planning update.
no. date by revision

project
67, NORTH ROAD
LANCING, SUSSEX
BN15 9AS

title
DETAILS AS PROPOSED
(ELEVATIONS)

date 1-20
scale 1-100 & A3
drawn G.J.
drawing number 40311/7A

GRAHAM JOHNSON DESIGNS
134 HOLLINGBURY ROAD
BRIGHTON
EAST SUSSEX BN1 7JD
Tel: 01273 821200
grahamjohnson134@aol.com