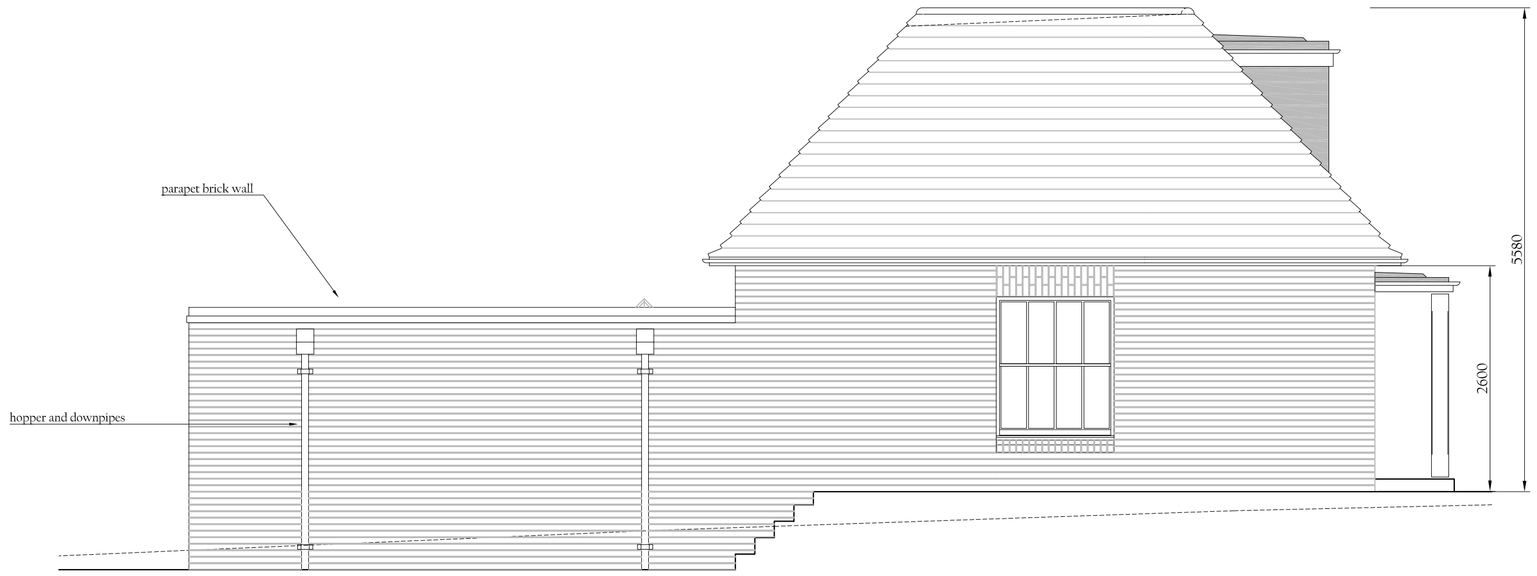

SIDE ELEVATION 1:50

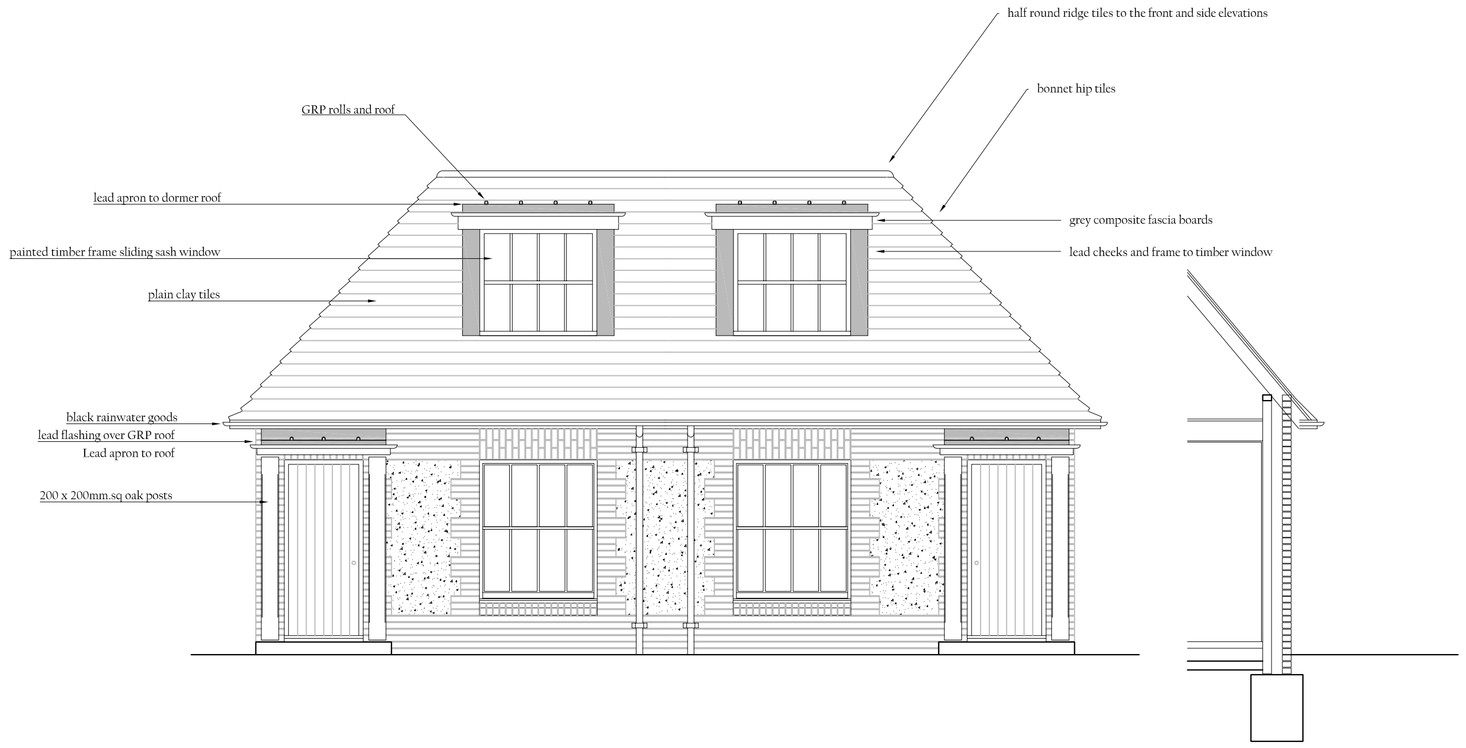

FRONT ELEVATION 1:50

SECTION 1:50

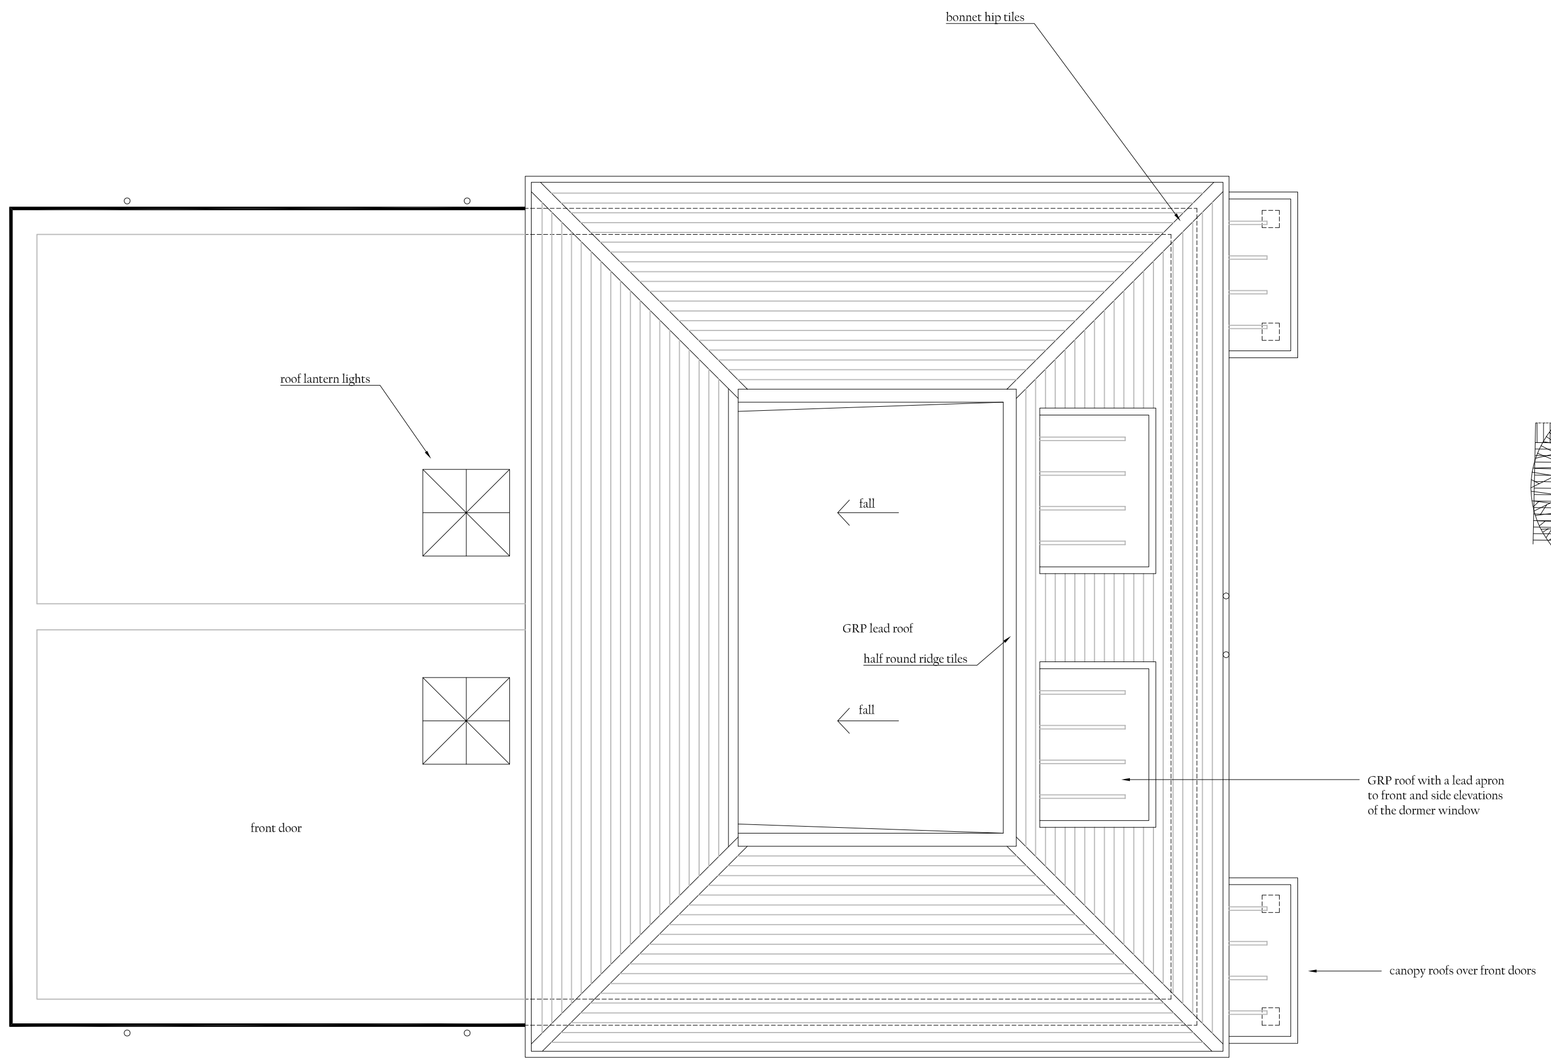

ROOF PLAN 1:50

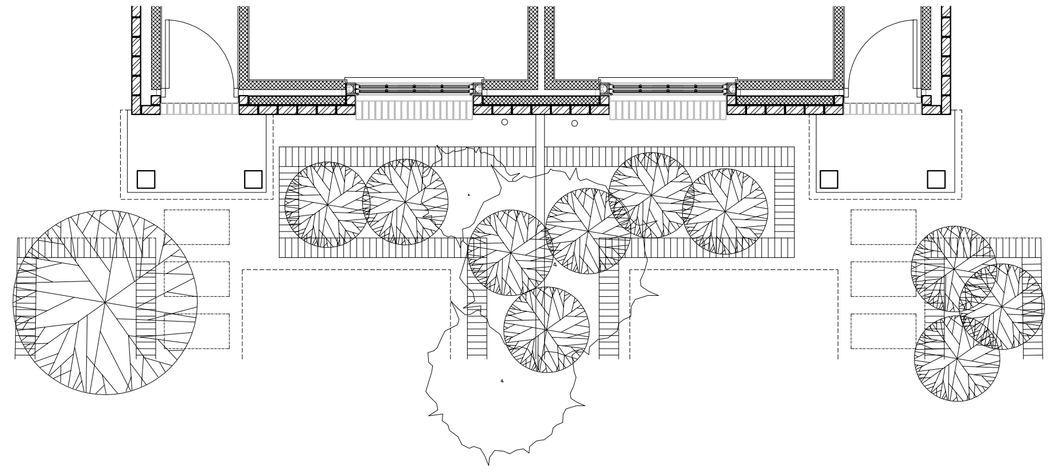

BRICKWORK SETTING OUT PLAN 1:50

DESIGN INTENSION DRAWING SHOWING ROOF DETAILS: FLAT AND PITCHED ROOFS AND DORMER WINDOW DETAILS 1:50

0 1m 2m 3m
SCALE BAR 1:50

JAMES BRECKELL : ARCHITECT : ARB : RIBA
Adur Business Centre, Little high Street, Shoreham by Sea, BN43 5EG, Tel 01273 467 621, Email: james@breckell.co.uk