
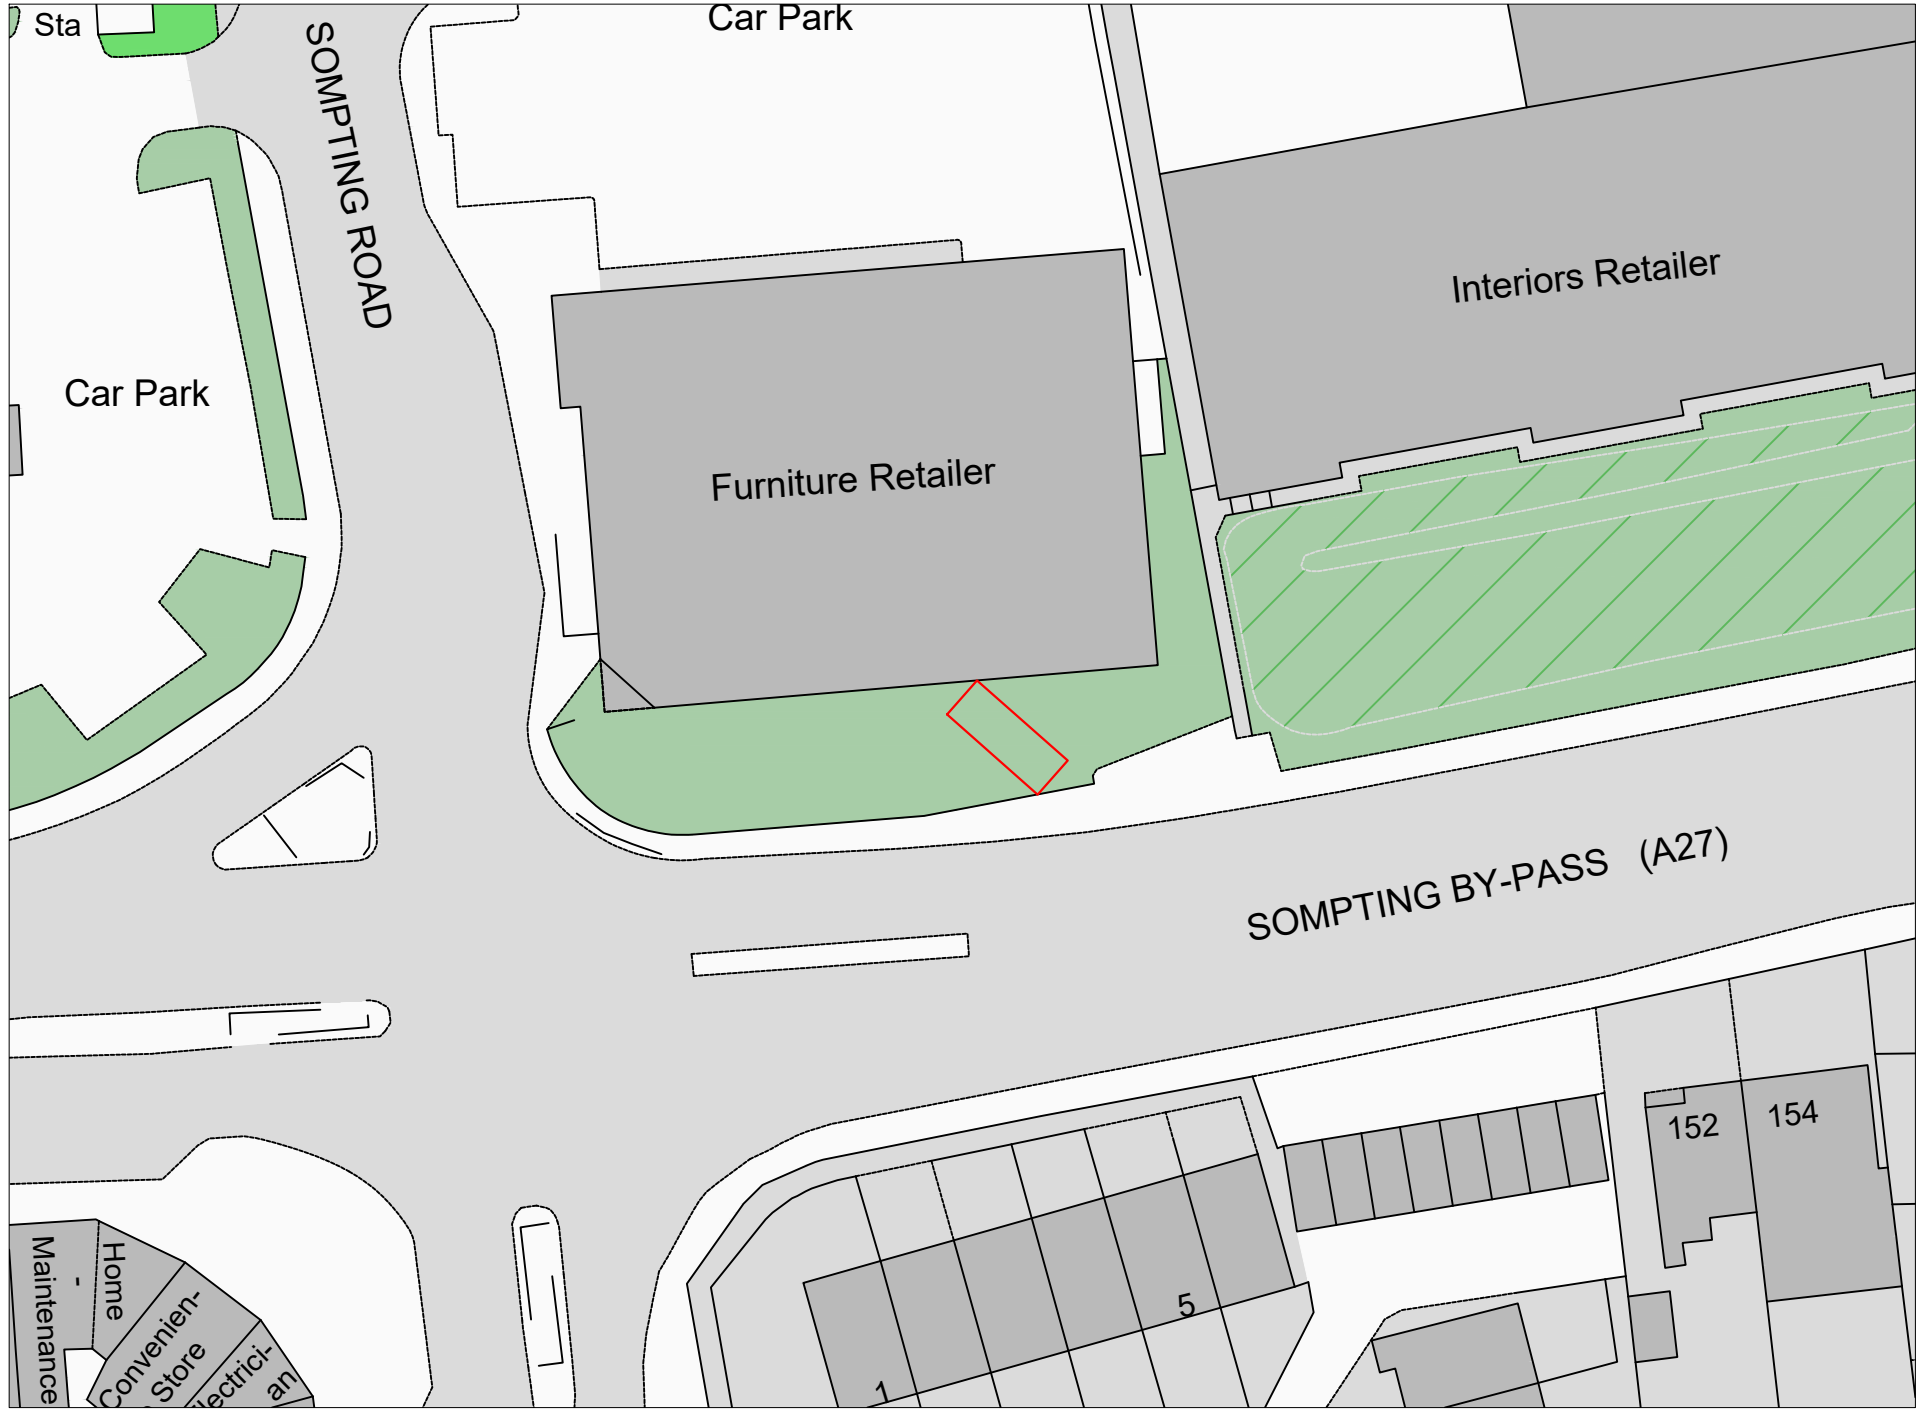


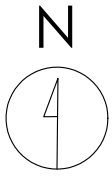

Crown copyright and database rights (2023) OS (100063368)

0 20m 40m

**Title**  
Existing Site Plan

**Address**  
Red Square Retail Park, Sompting Road, Worthing, BN14 9LA

**Client**

**Job No.**  
24317

**Issued**  
19/05/25

**Scale**  
1:500 @ A3

**Key**  
1. Site Boundary

All information is to be checked on site for accuracy and fit. Only drawings with WD status with the most recent revision are to be used for construction.