

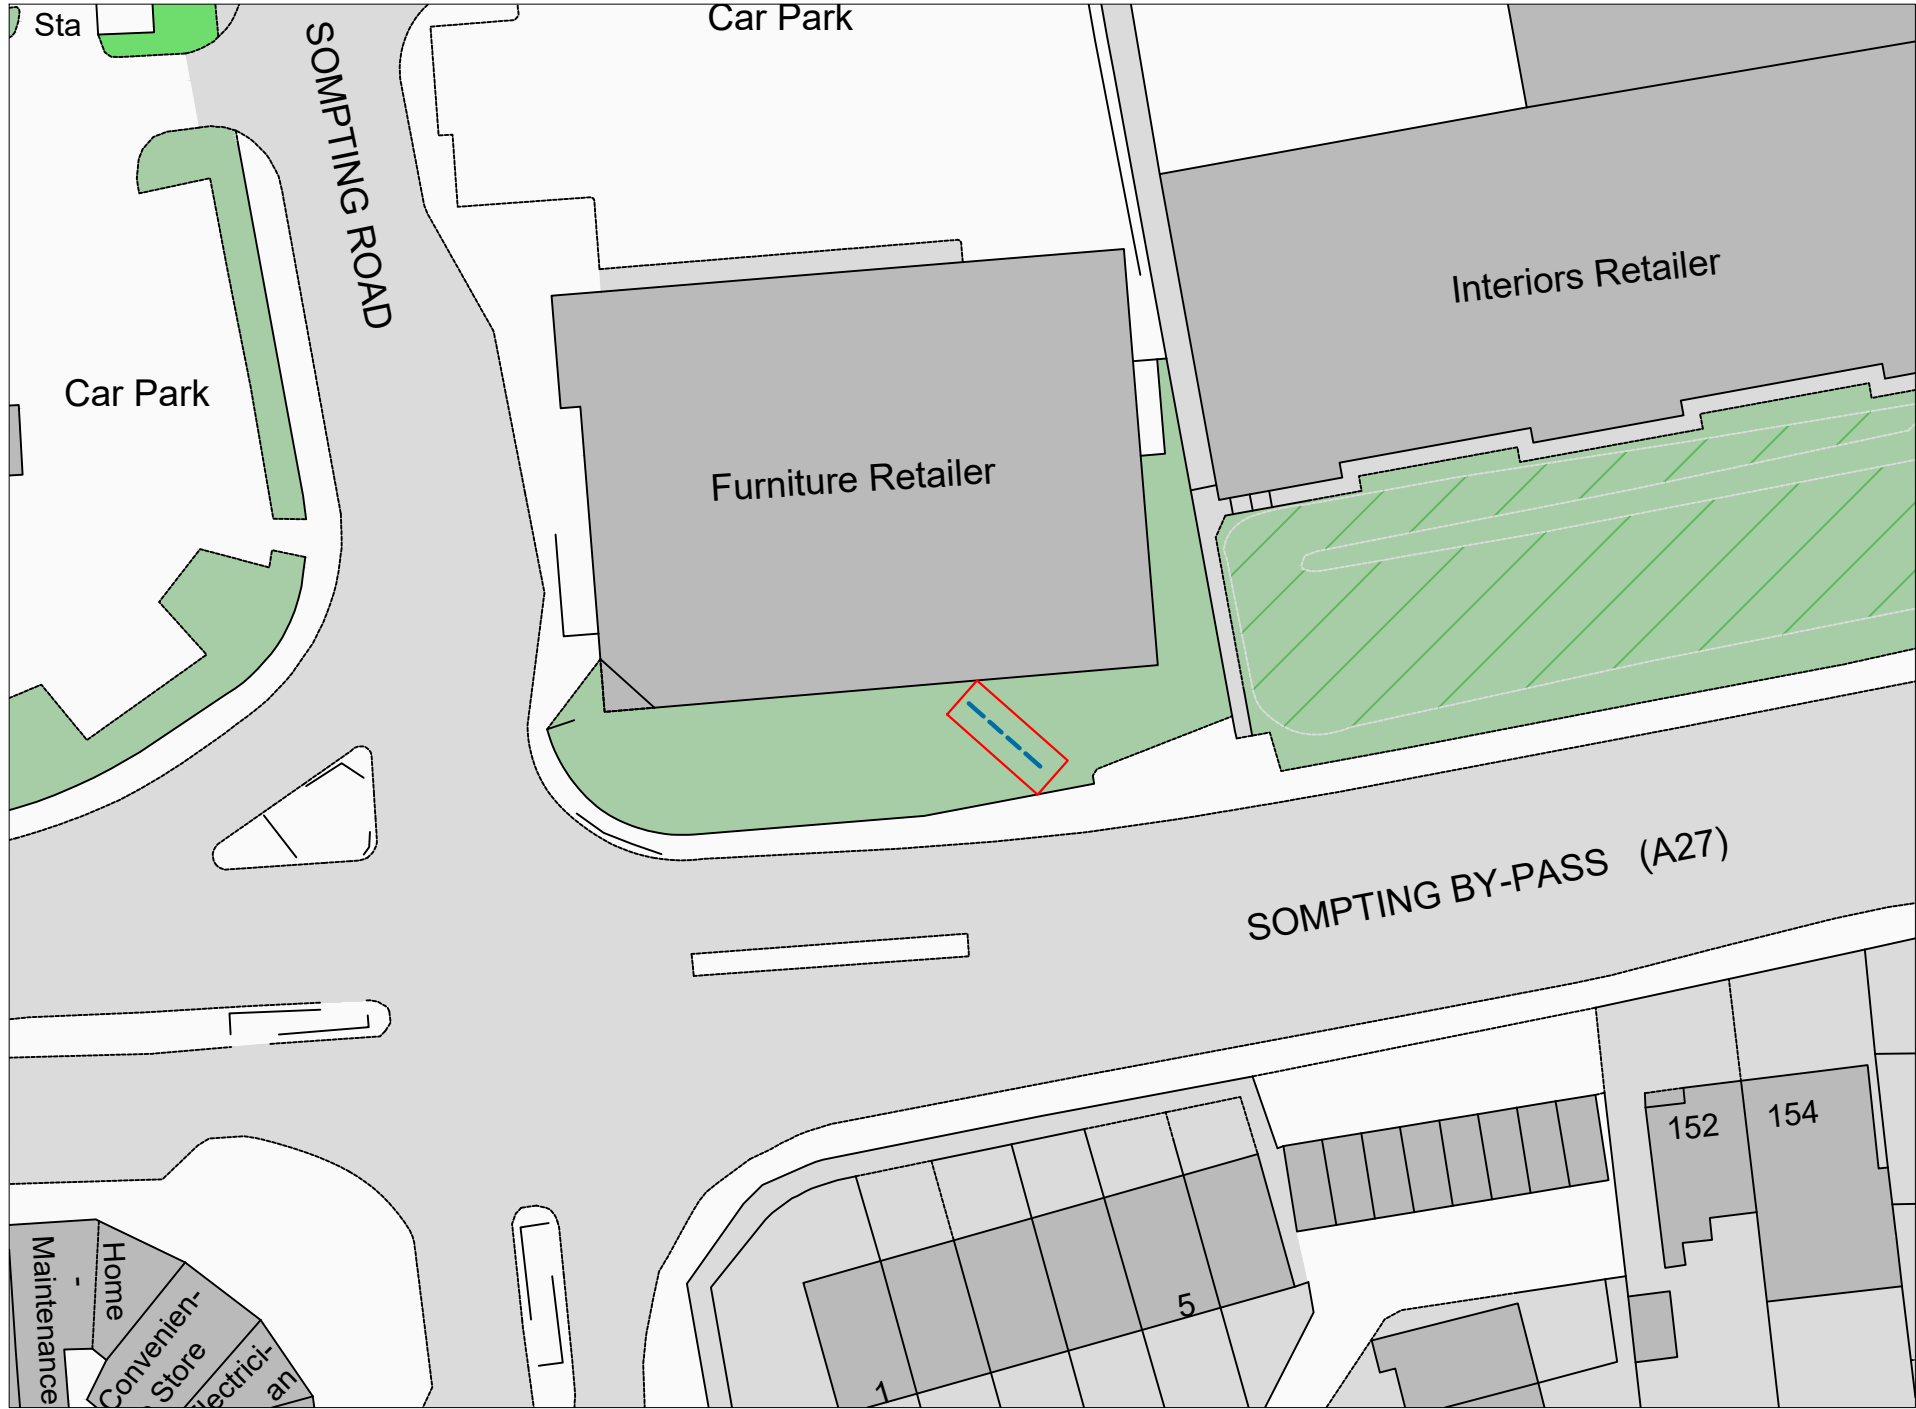


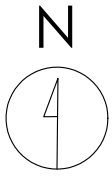

Crown copyright and database rights (2023) OS (100063368)

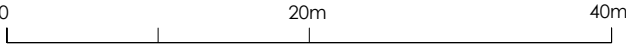

Title
Proposed Site Plan

Address
Red Square Retail Park, Sompting Road, Worthing, BN14 9LA

Client

Job No.
24317

Issued
19/05/25

Scale
1:500 @ A3

Key

1.	Site Boundary
2.	Proposed Digital Display

All information is to be checked on site for accuracy and fit. Only drawings with WD status with the most recent revision are to be used for construction.