



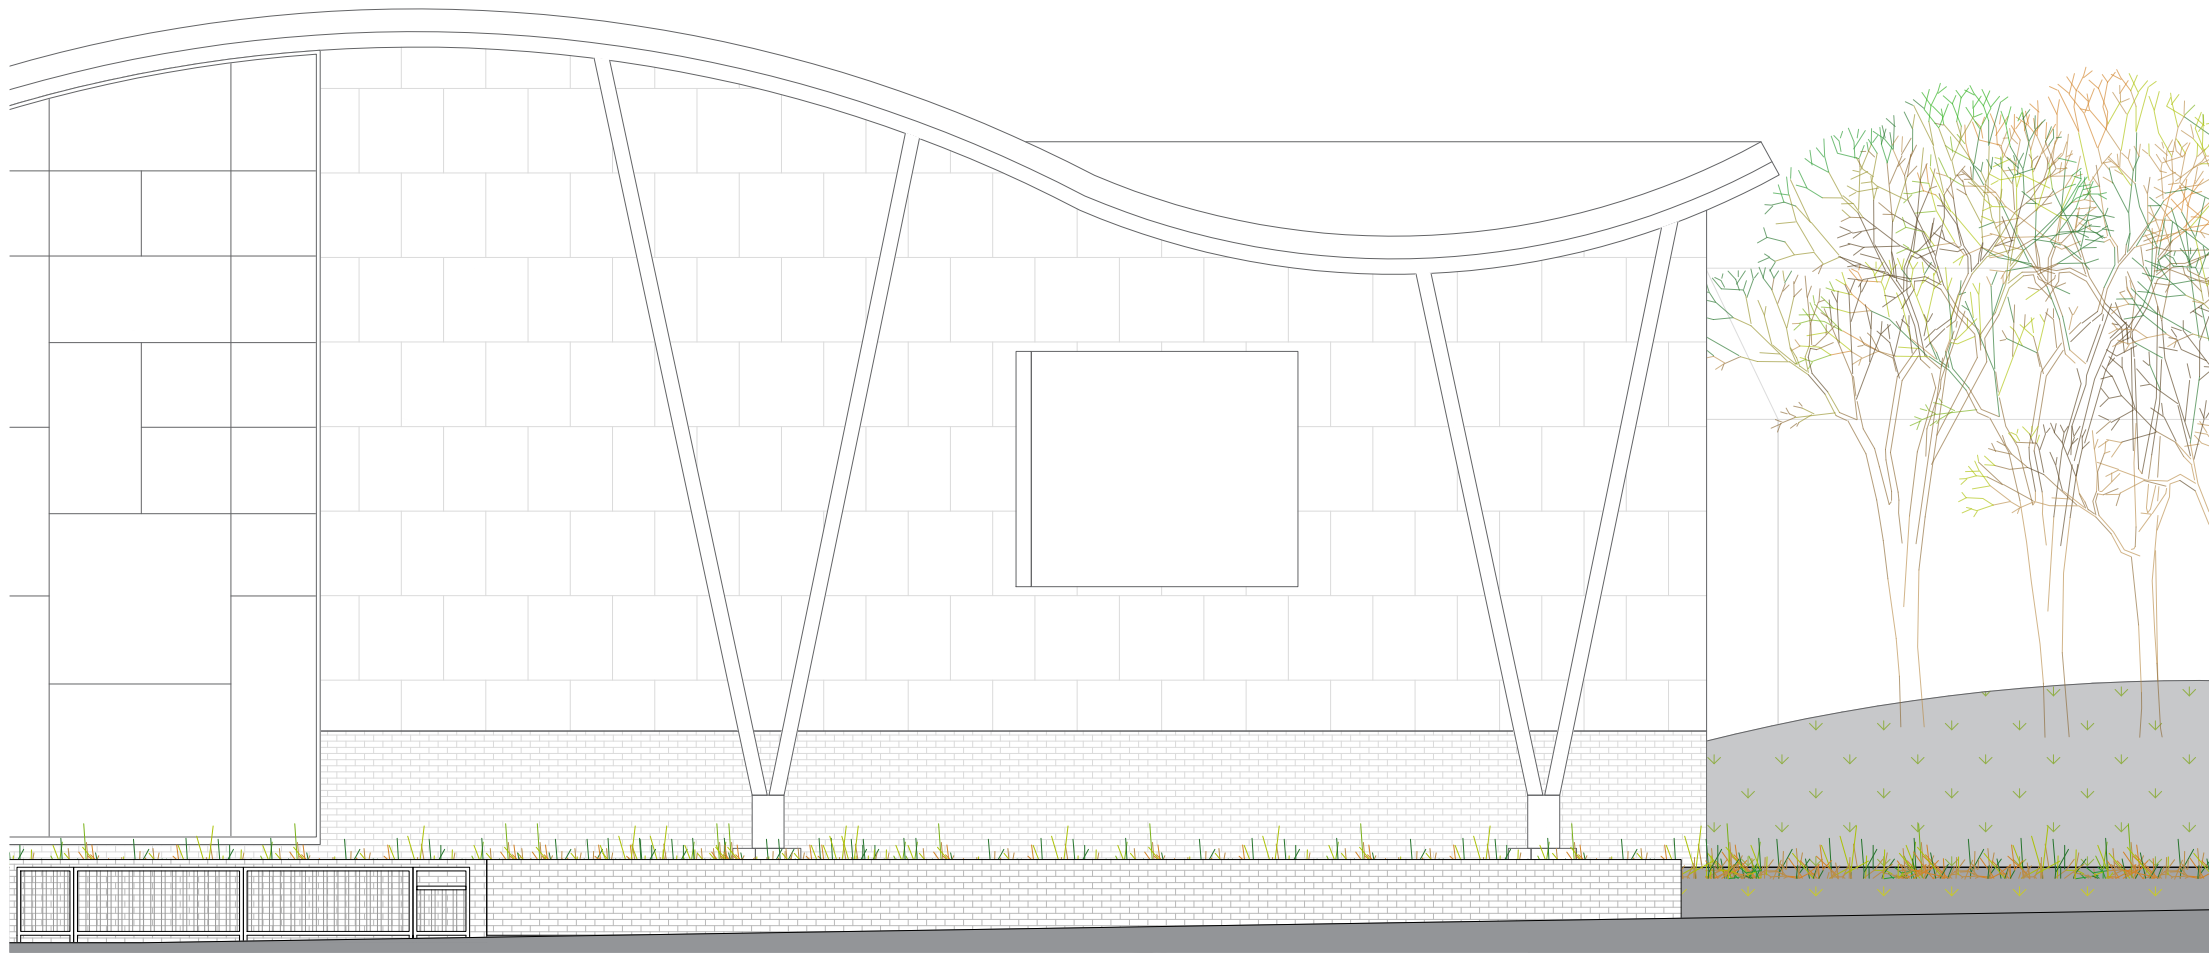


Front

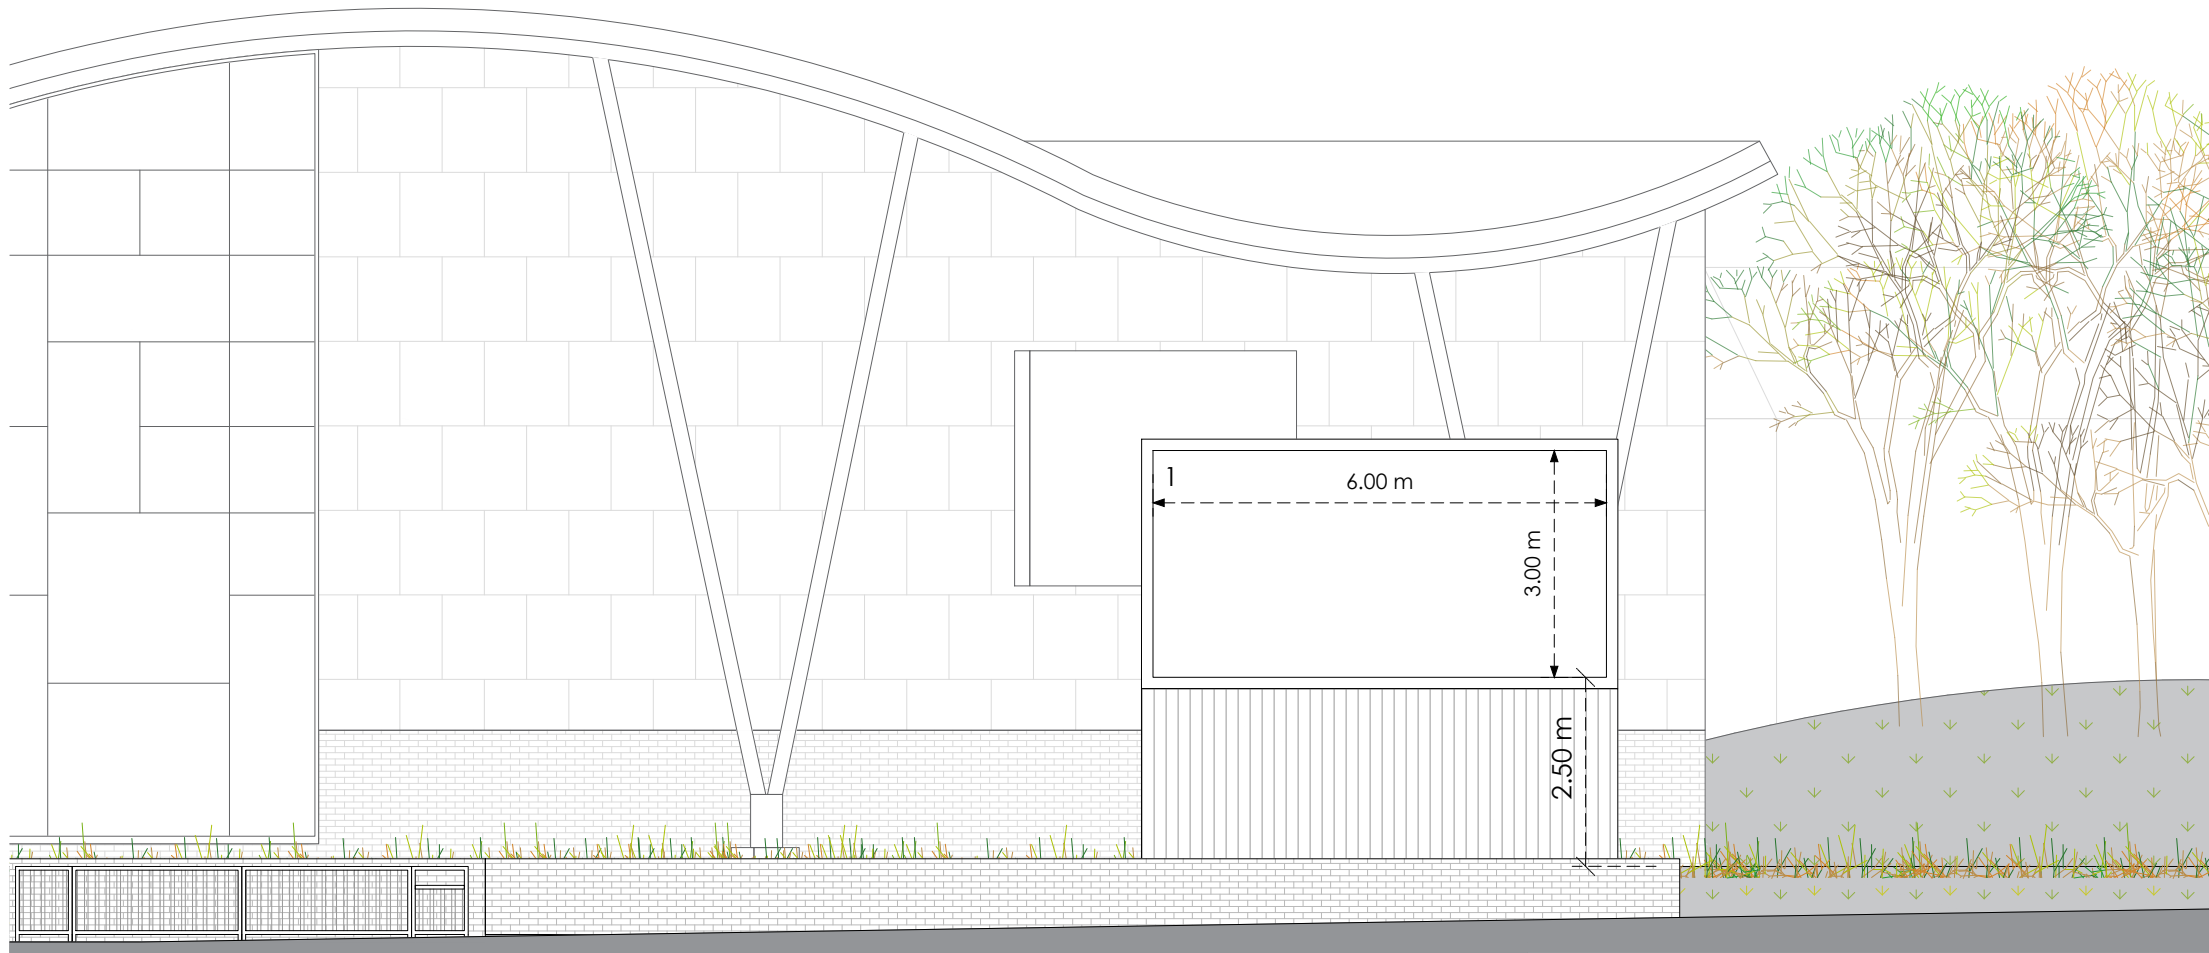


Front

0 4m 8m

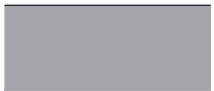

Side
Existing

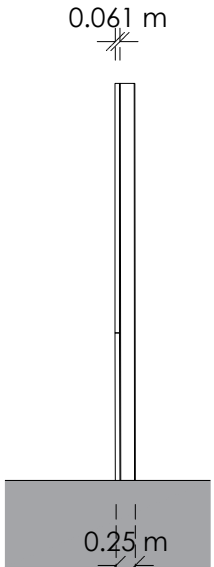

Side
Proposed

Title
Existing and Proposed Elevations

Address
Red Square Retail Park, Sompting
Road, Worthing, BN14 9LA

Client

Job No.
24317

Issued
19/05/25

Scale
1:100 @ A3

Key
1. Proposed Digital Display

All information is to be checked on
site for accuracy and fit. Only
drawings with WD status with the
most recent revision are to be used
for construction.