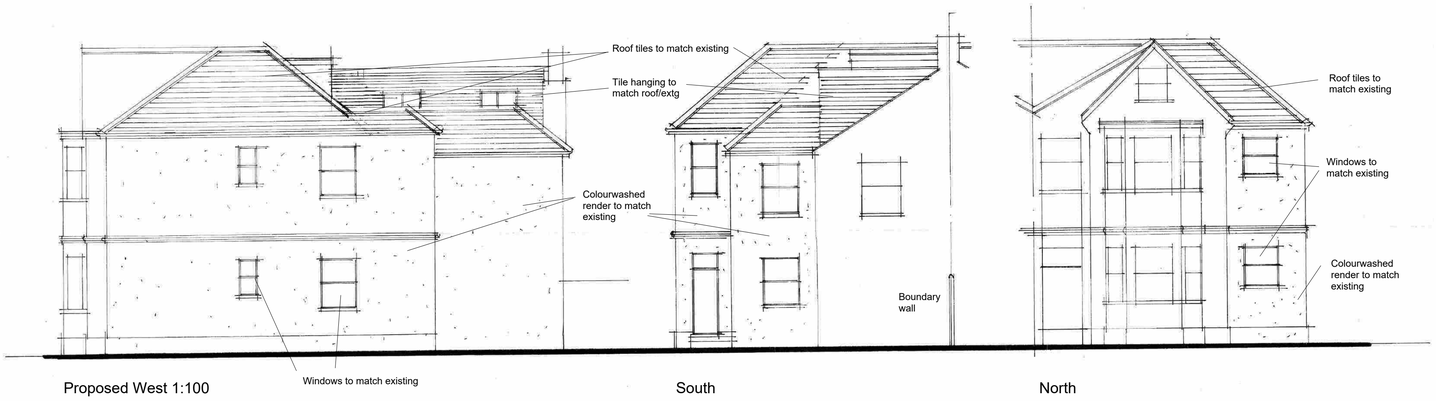

Proposed West 1:100 South North

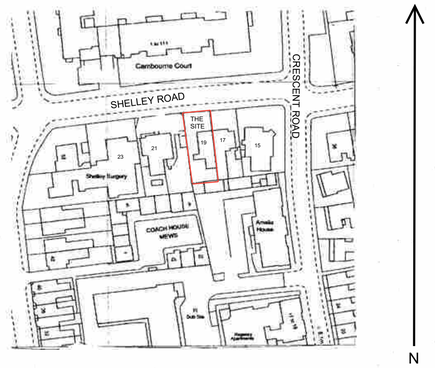

Site plan 1:1250

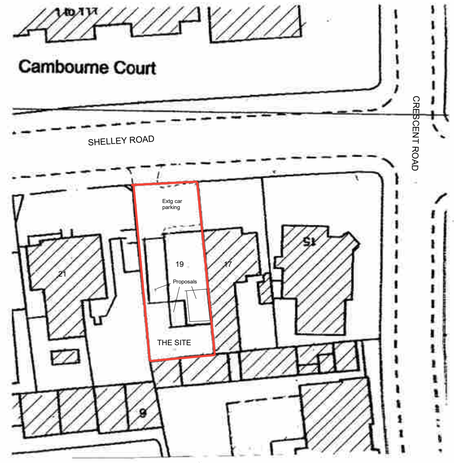

Block plan 1:500

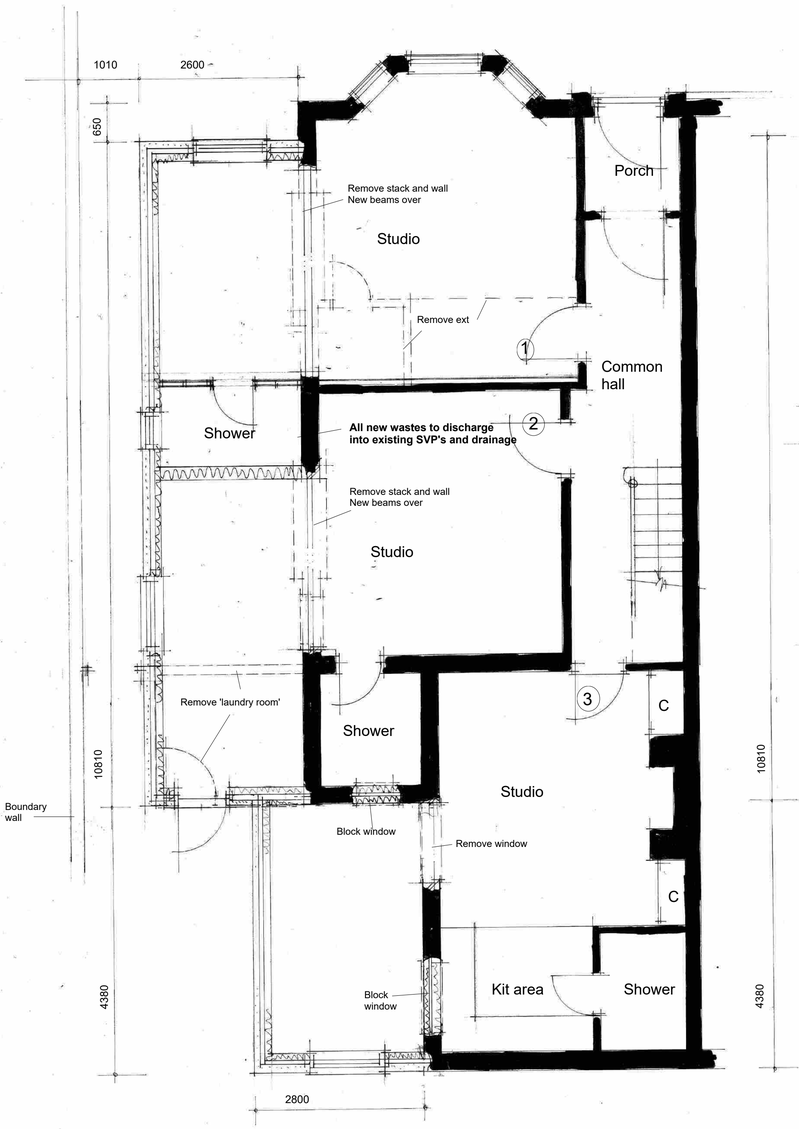

Ground floor plan 1:50

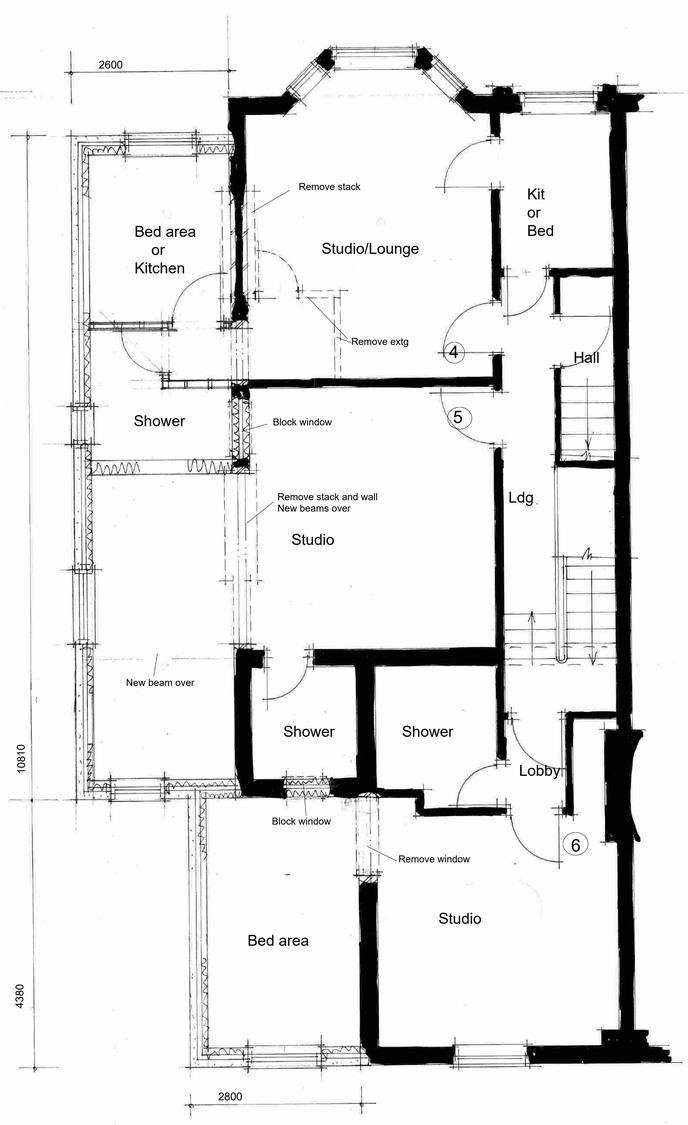

First floor 1:50

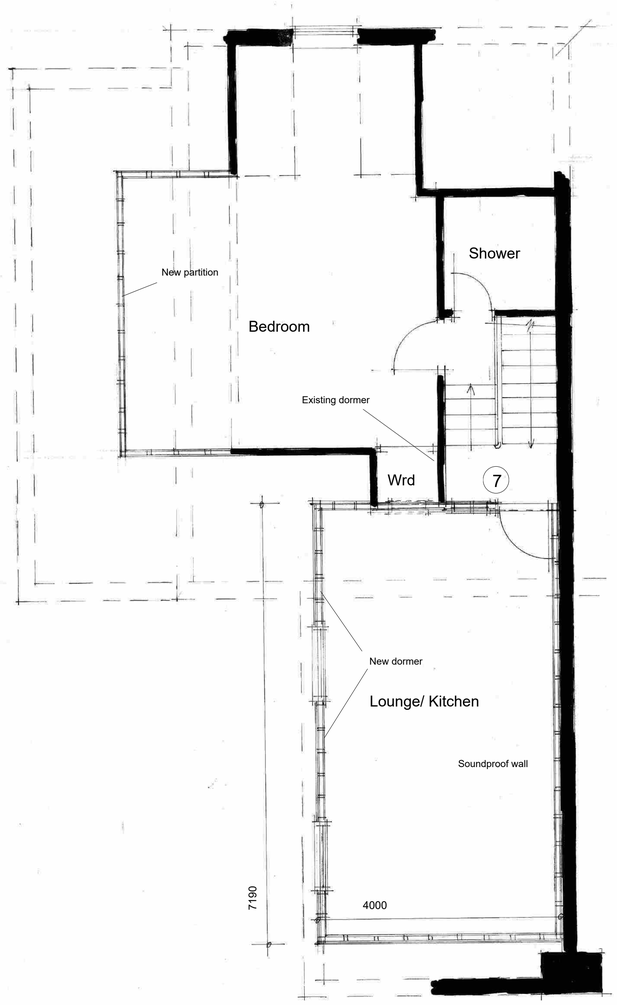

Second floor 1:50

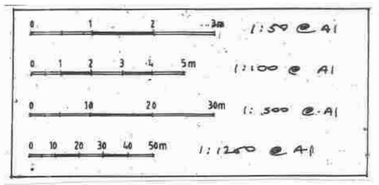

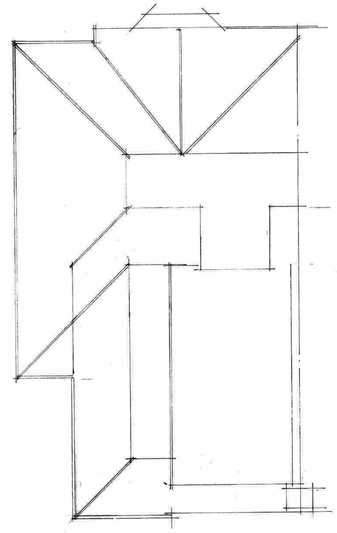

Proposed roof plan 1:100

AJ SALTER & SON
Architectural Technicians and Surveyors
50 WINDSOR ROAD, WORTHING, WEST SUSSEX, BN11 2LY
Tel/Fax: (01903 209496)
E-mail: ajsalterandson@hotmail.com

C			
B			
A			
Client	Mrs S. Dixon		
Address	19 Shelley Road : Worthing		
Drawing	EXTENSIONS AND ALTERATIONS	No.	4224:1
Scale	1:50 1:100 1:500 1:1250	Drawn IS	Date Apr 25