117 Newland Rd Block Plan 1:200

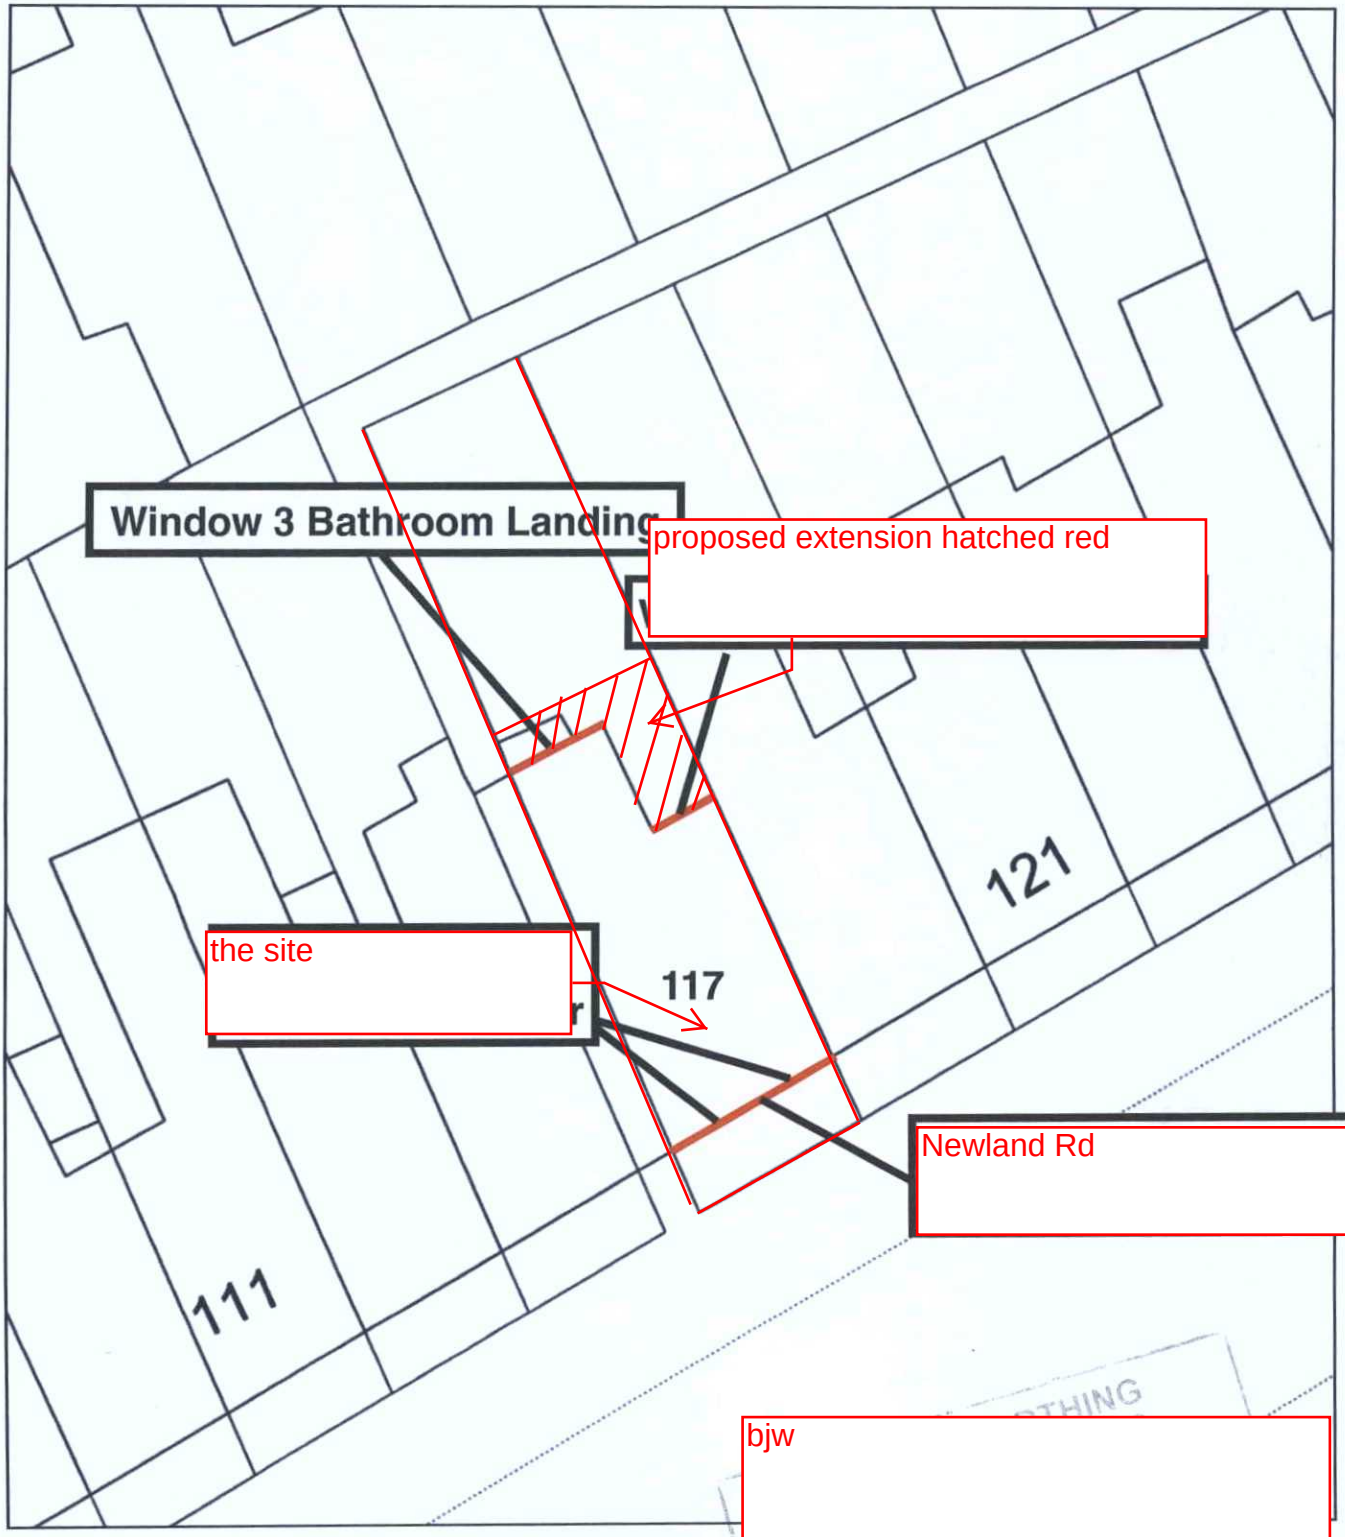

ReQuestaPlan

Plan Produced for: Planning Application

Date Produced: 07 Oct 2017

Plan Reference Number: TQRQM17280094812119

Scale: 1:200 @ A4

© Crown copyright, All rights reserved. 2017 Licence number 0100042766