


DO NOT SCALE FROM THIS DRAWING

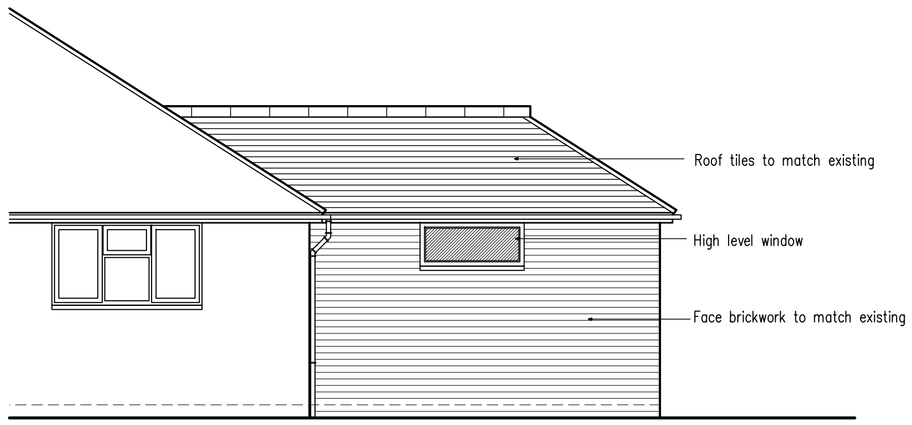


North Elevation

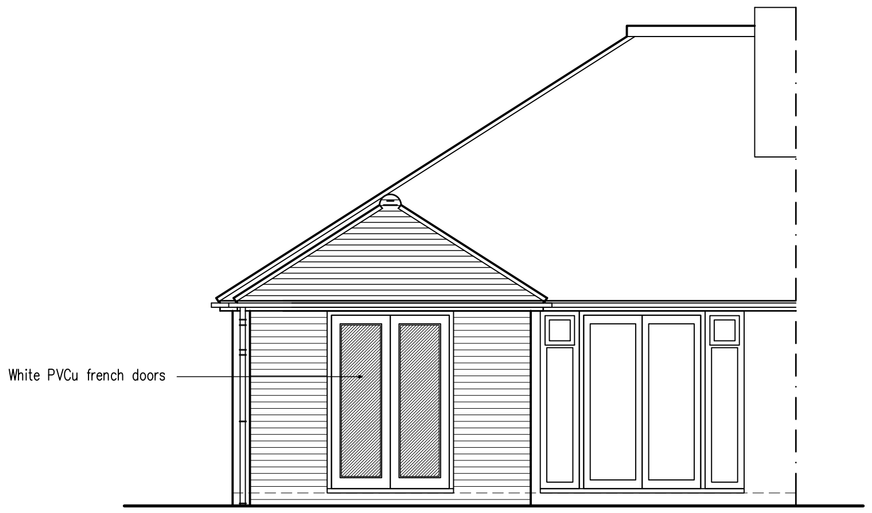

West Elevation

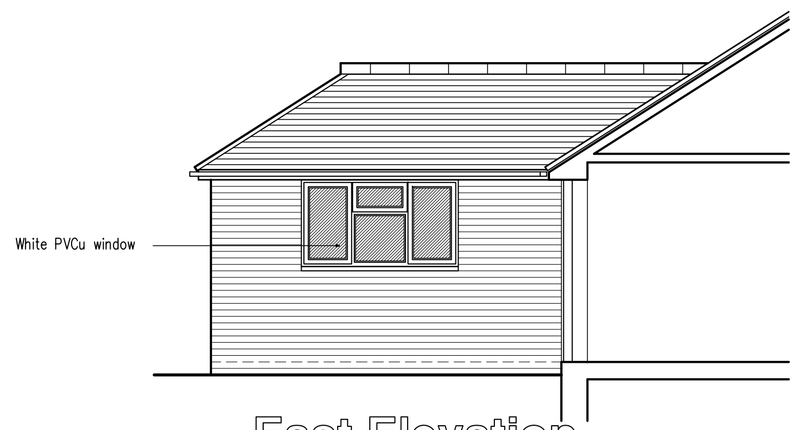

East Elevation

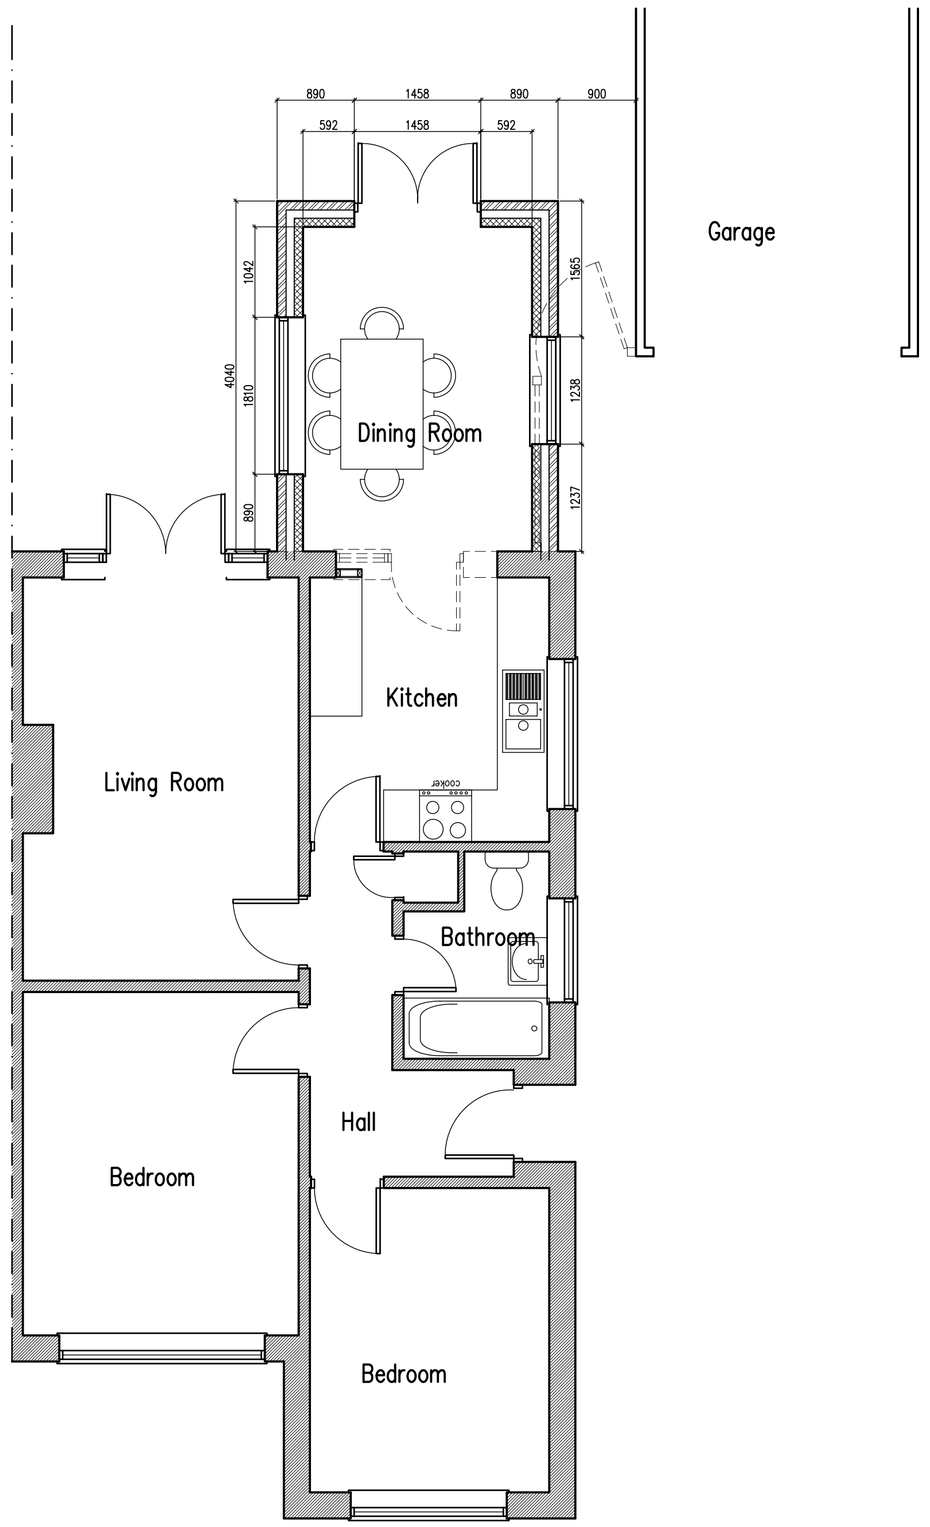

Ground Floor Plan



1:50 Scale Bar

Proposed Single Storey Rear Extension At: 51 Hammy Lane, Shoreham-By-Sea

rja Planning & Building Consultants Ltd.
16 Greenacres
Shoreham-By-Sea
West Sussex
BN43 5WY
t/f: 01273 467297 mob: 07971 375739
e: rex@rjapbc.co.uk web: www.rjapbc.co.uk

Chartered Institute of Architectural Technologists

PROJECT: 51 Hammy Lane, Shoreham-By-Sea
DRAWING TITLE: Proposed Floor Plans & Elevations
CLIENT: Mrs P. Young
DWG NO: 11373-01
REVISION:
SCALE: 1:50 @ A1
DATE: 07.11.11
DRAWN: rex